SE 23 30 22

FROM THE OFFICE OF

CHARLES O. GEORGI COMPANY

2215 West County Road B — Saint Paul 8, Minnesota

MINNESOTA REGISTERED LAND SURVEYOR

Certificate of Survey

I Hereby Certify that this plat shows a survey made by me of the property described on this plat, and that the corners are correctly placed as shown, and that all locations, encroachments, etc., have been correctly shown.

Surveyed For: Herb Tousley

Date: Feb. 1965

Scale: 1" = 60'

By: Charles O. Georgi

REGISTERED LAND SURVEYOR

DESCRIPTION:

The West 336 feet of the SW¼ of SW¼ of Section 23, T30N, R22W, except the South 33 feet thereof and except part acquired by City of White Bear Lake. Also described as: The West 336 feet of that part of the SW¼ of SW¼ of Section 23 aforesaid, lying south of Little Bear Lake, except the South 33 feet thereof.

Also the Easterly 2 feet of the South 208 feet of the SE¼ of SE¼ of Section 22, T30N, R22W.

Subject to State Trunk Highway No. 61.

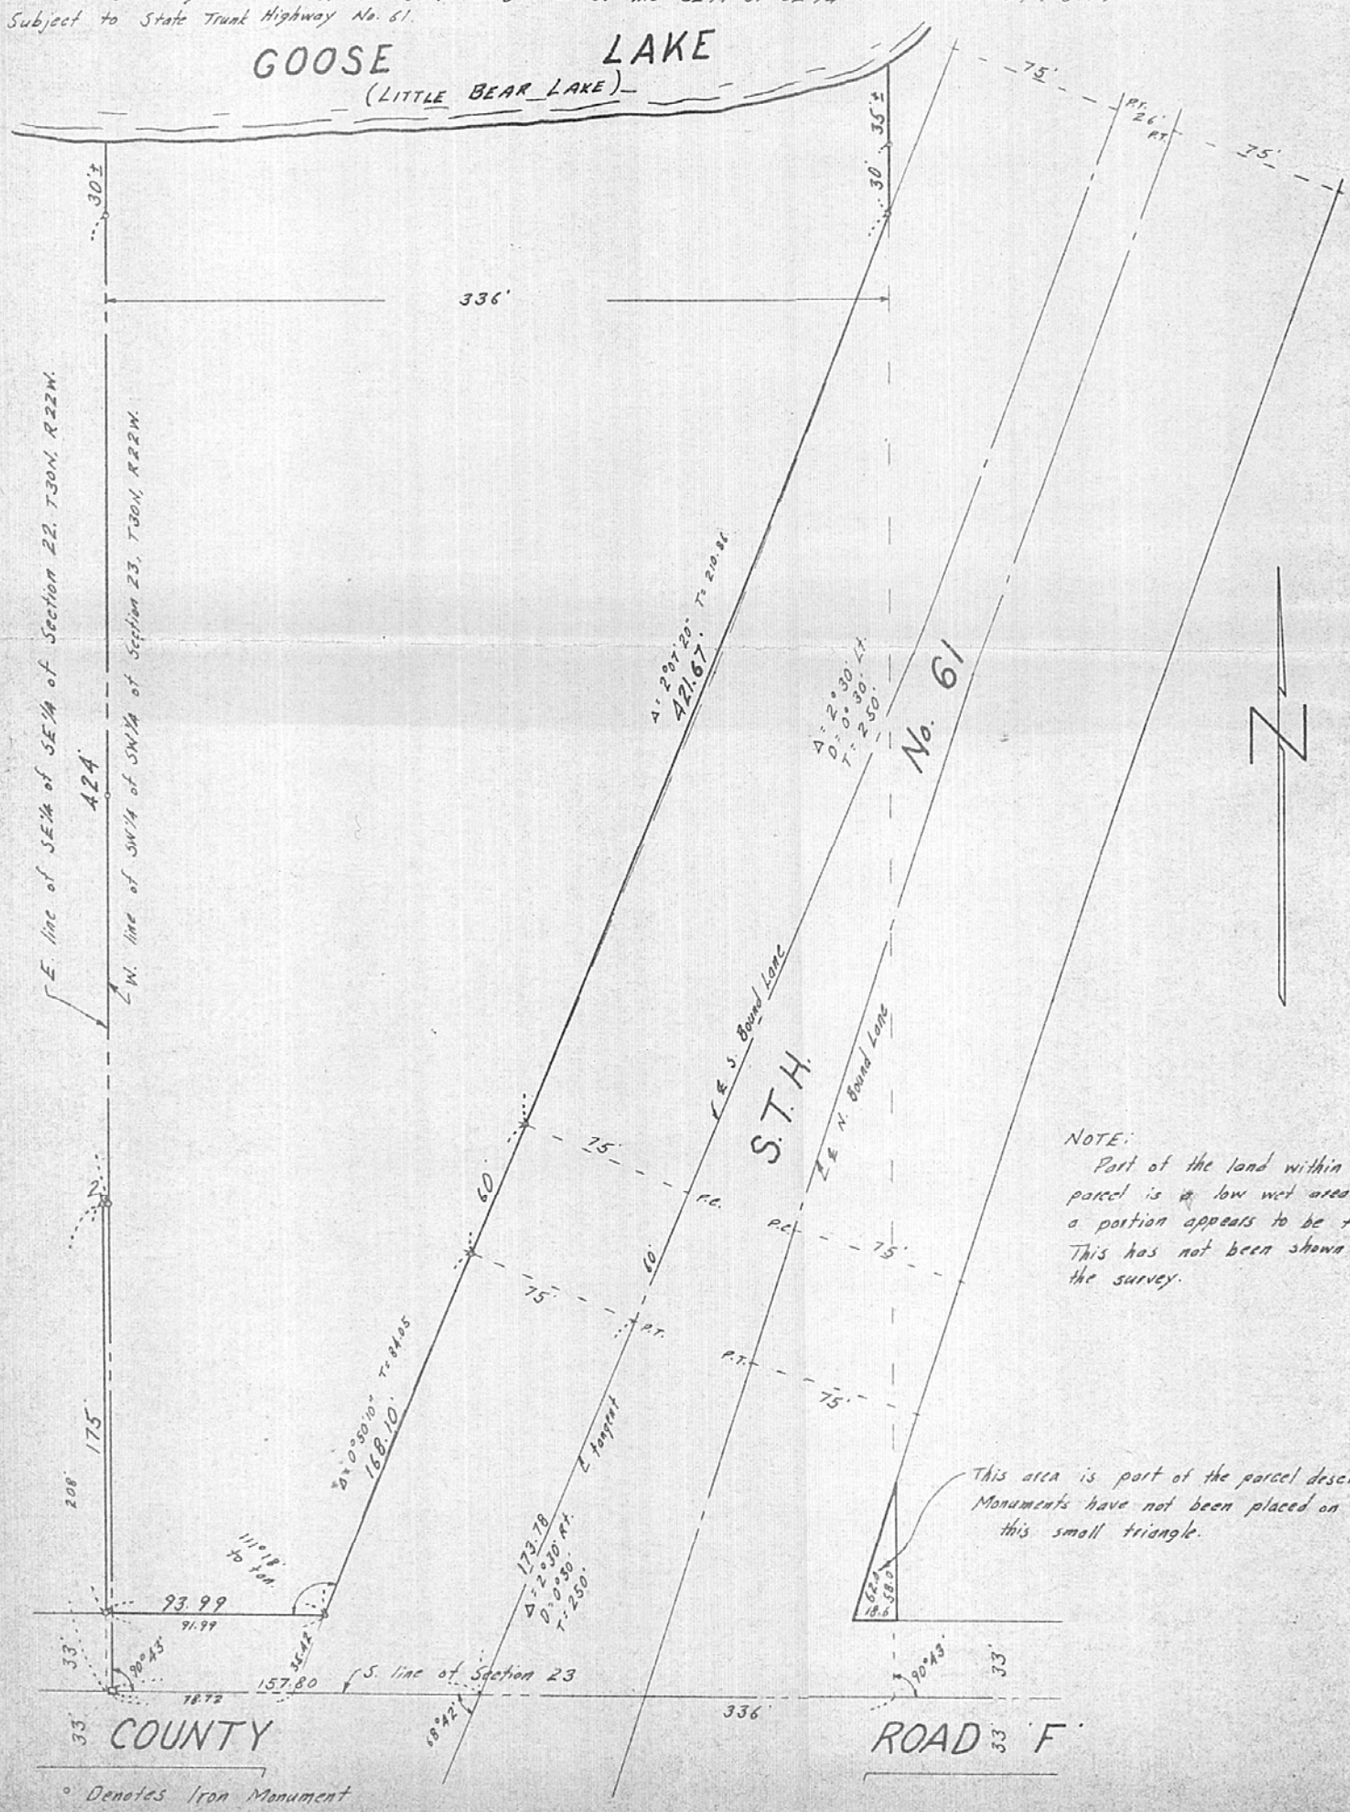

NOTE:
Part of the land within this parcel is a low wet area and a portion appears to be filled. This has not been shown on the survey.

° Denotes Iron Monument