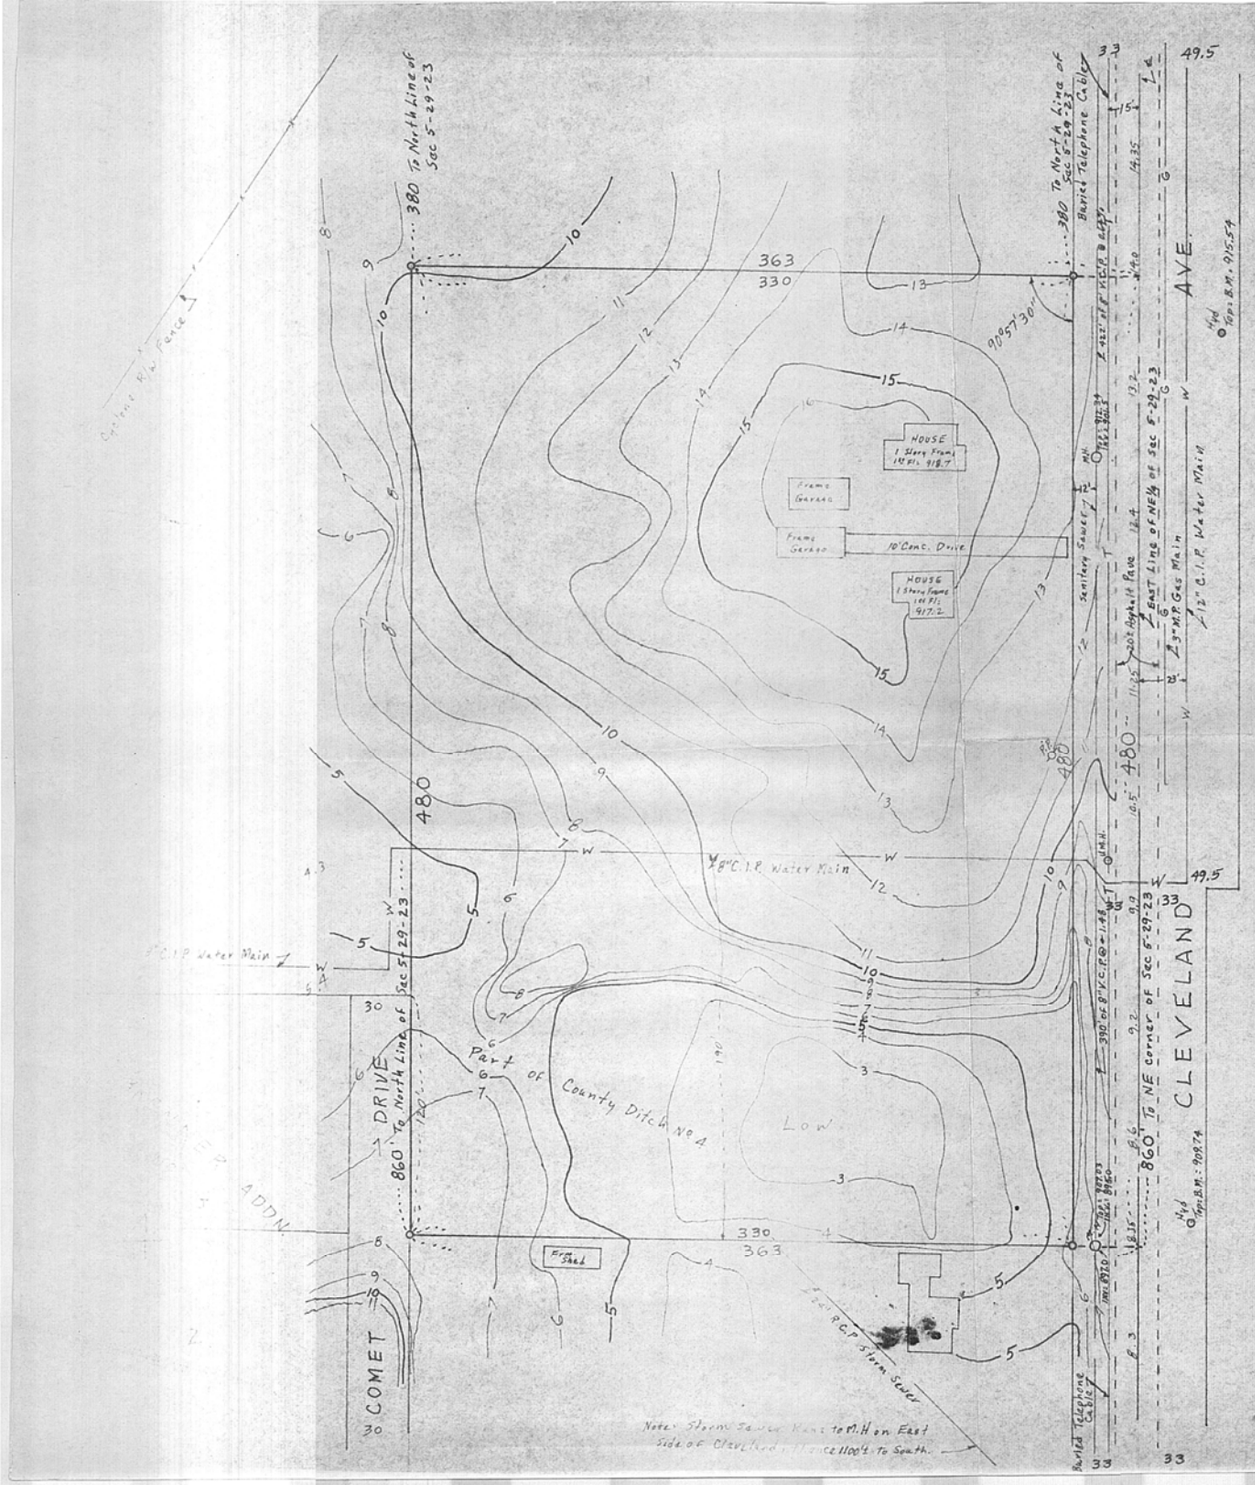

DESCRIPTION:

South 480 feet of North 860 feet of the East 363 feet of NE¼ of NE¼ of Section 5, T29, R23, Subject to Cleveland Ave. and all easements of record.

NOTES.

All Elevations are U.S.G.S. and Village Datum.
B.M. : 915.54 Top Hydrant NE Corner Property as shown
B.M. : 909.74 Top Hydrant S.E. Corner Property as shown
Elev 5.4 denotes elevation 905.4
No trees Located at this time

PP denotes Power Pole
Hyd. denotes Fire Hydrant
M.H. denotes Man Hole

Utilities as per public record and to accuracy of same

o Denotes Iron Monument

N

SITE MAP

PART OF NE¼ OF NE¼ OF Sec 5-29-23
VILLAGE OF ROSEVILLE
RAMSEY COUNTY, MINN.

SCALE: 1" = 50'

Charles O. Georgi Company
Civil Engineering & Land Surveying
2215 W. County Rd B., St Paul, Minn 13

October 1969