SW

Certificate of Survey

FROM THE OFFICE OF

CHARLES O. GEORGI COMPANY

2215 West County Road B — Saint Paul, Minnesota 55113

REGISTERED CIVIL ENGINEER AND LAND SURVEYOR

I Hereby Certify that this plat shows a survey made by me of the property described on this plat, and that the corners are correctly placed as shown, and that all locations have been correctly shown. No Corners placed.

To be used for Village Approval only in dividing into 2 parcels.

Surveyed For Keller Corp. - J.E. Frankson

Date May 4, 1969

Scale 1" = 50'

By Charles O. Georgi
REGISTERED LAND SURVEYOR

Description: (overall)

The East 160 feet of the West 300 feet of the North 1/3 of the NW1/4 of the NE1/4 of the SW1/4 of Section 12, T29N, R23W; Subject to County Road B² over the Northerly 33 feet thereof. Ramsey County, Minn.

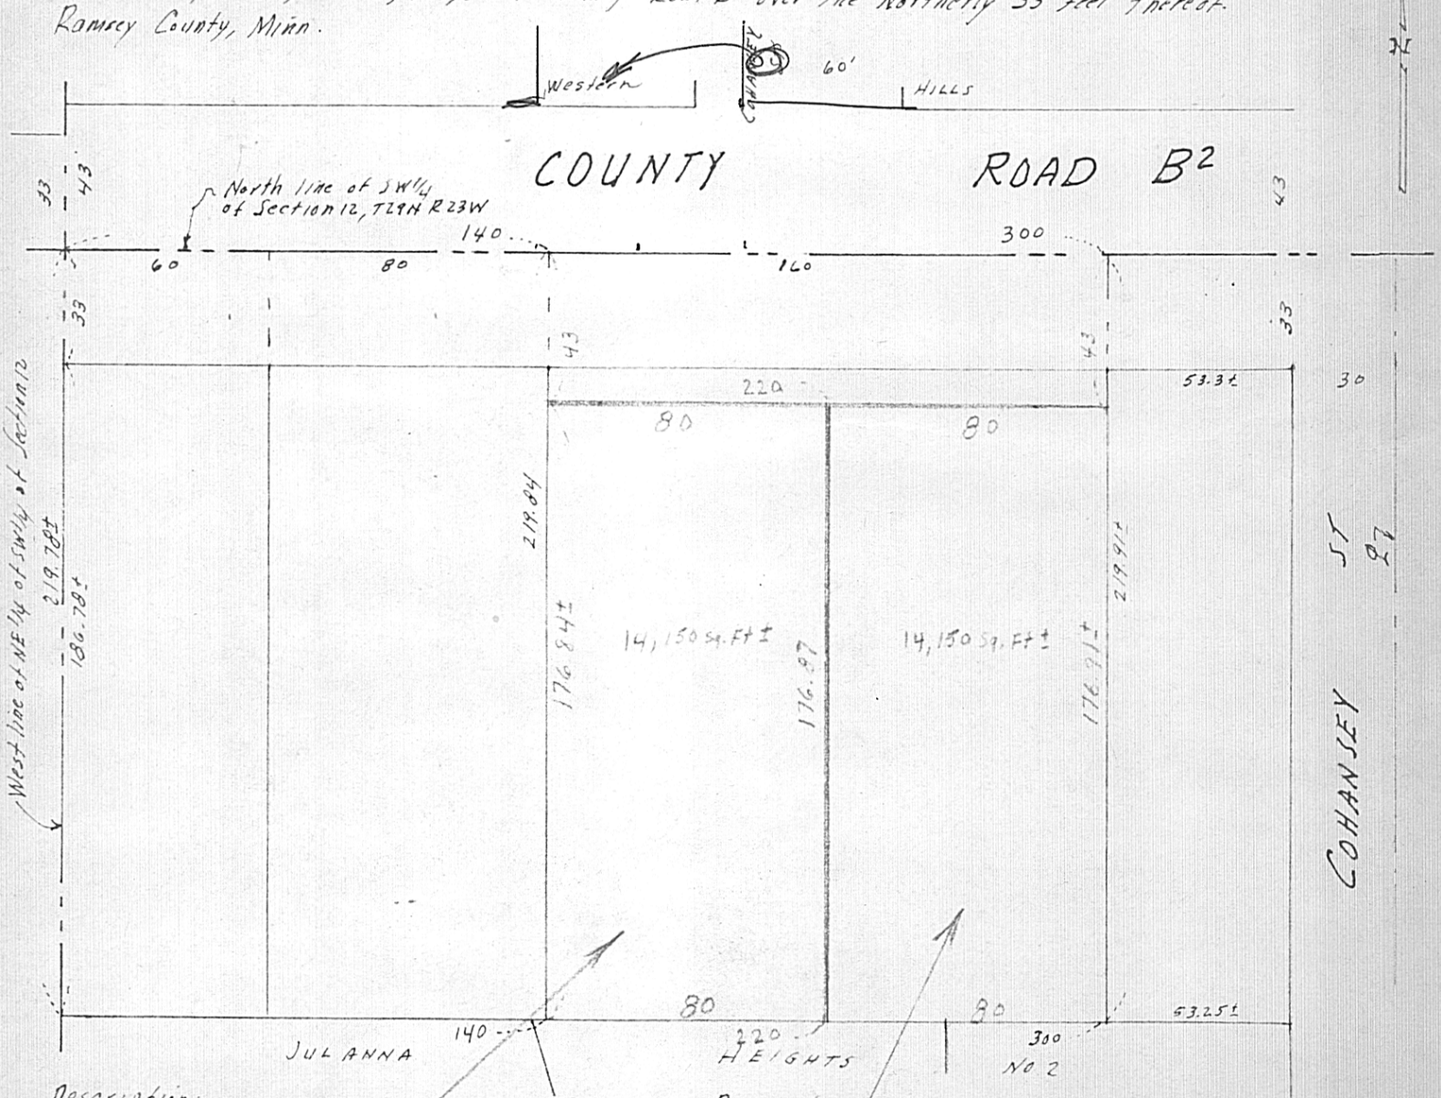

Description:

The East 80 feet of the West 220 feet of the North 1/3 of the NW1/4 of the NE1/4 of the SW1/4 of Section 12, T29N, R23W. except the North 43 * feet thereof for County Road B², Ramsey County, Minn

Description:

The East 80 feet of the West 300 feet of the North 1/3 of the NW1/4 of the NE1/4 of the SW1/4 of Section 12, T29N, R23W except the North 43 * feet thereof for County Road B², Ramsey County, Minn

*Note: The North 43 feet for County Road B² will be deeded to county for Road purposes