N½ 5 29 23

FROM THE OFFICE OF

# CHARLES O. GEORGI COMPANY

2215 West County Road B — Saint Paul, Minnesota 55113

REGISTERED CIVIL ENGINEER AND LAND SURVEYOR

# Certificate of Survey

*I Hereby Certify that* this plat shows a survey made by me of the property described on this plat, and that the corners are correctly placed as shown, and that all locations have been correctly shown.

*Surveyed For* Minnesota Transfer Railway Company

*Date* November 1970

*Scale* 1"=

By Charles O. Georgi
REGISTERED LAND SURVEYOR

**Description:**

The South 413 feet of the North ½ of Section 5, T29N, R23W, lying Easterly of Long Lake Road and Westerly of the Minnesota Transfer Railway Company's main line right-of-way; subject to County Road C² and easements of record.

Contains: 300,180 Sq.Ft. more or less
6.891 Acres, more or less.
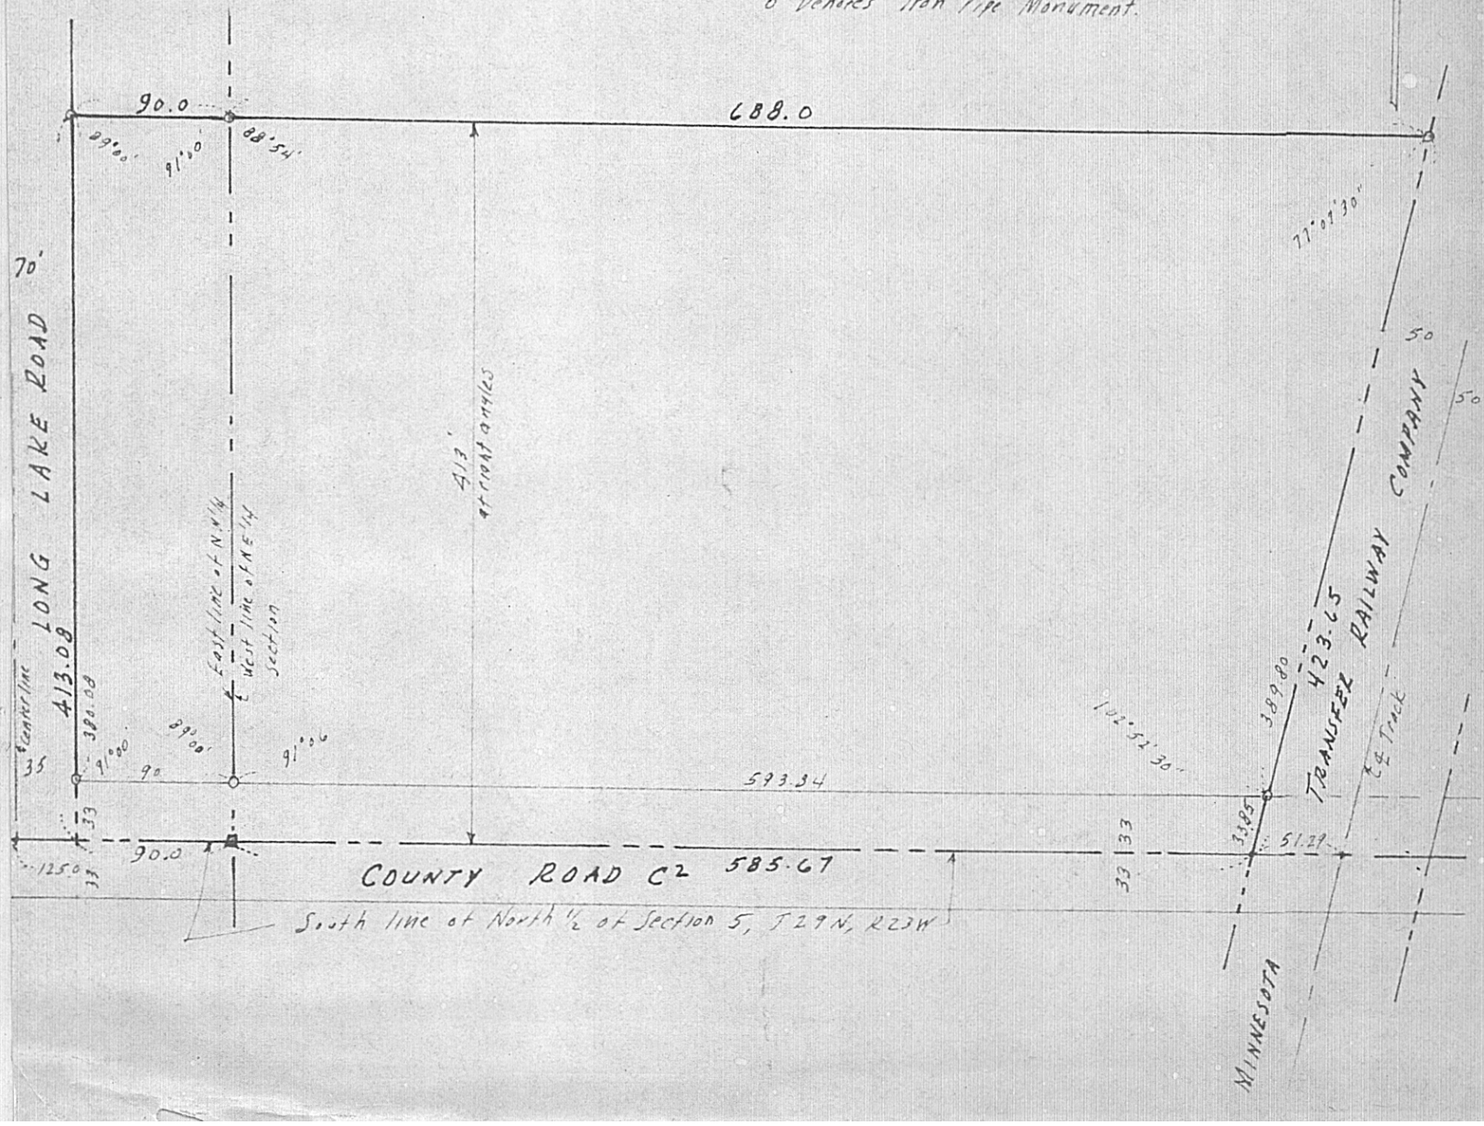
General Notes:
County Road C² contains 22,430 Sq.Ft. more or less.
o Denotes Iron Pipe Monument.