23 30 23

Larry R. Couture

REGISTERED LAND SURVEYOR
8713 Dupont Avenue South • Bloomington, Minnesota 55420
Phone 881-0135

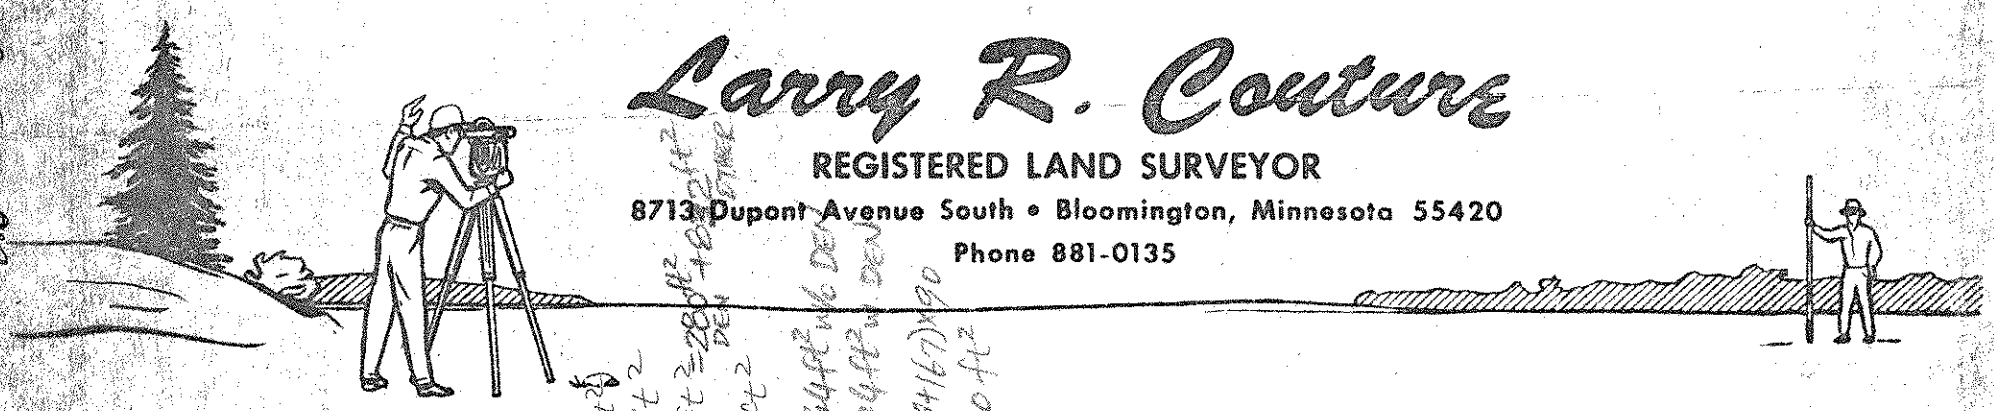

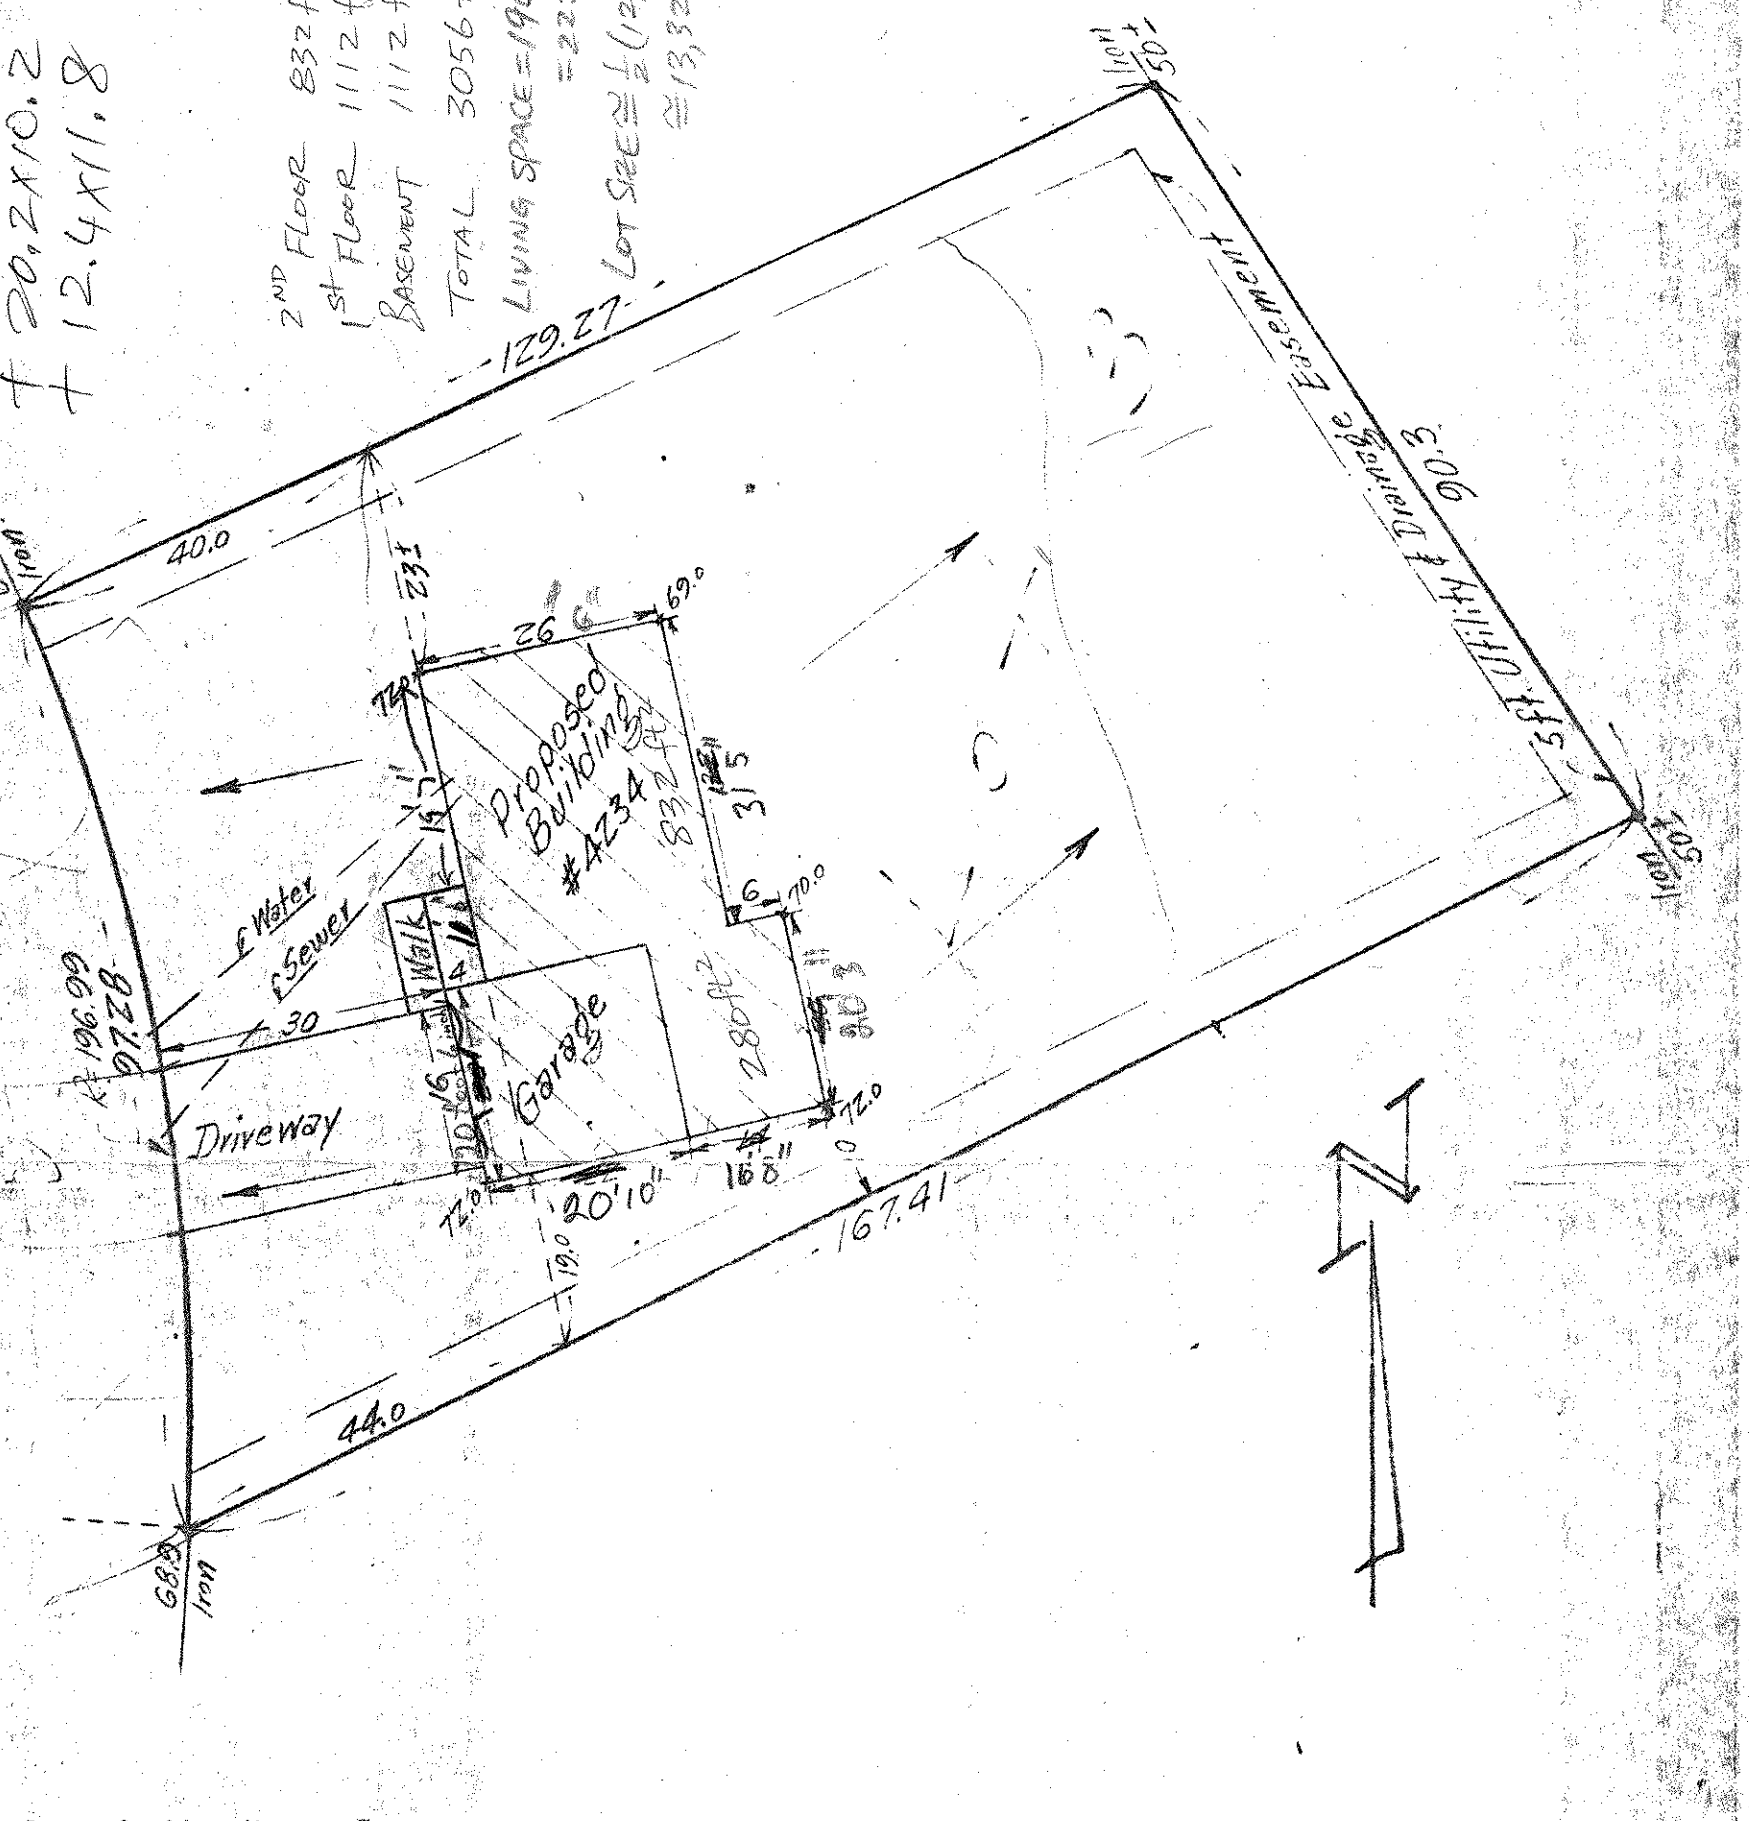

Survey for: Quality Homes, Inc.

Description: Lot 3, Block 4, Brigadoon Plat Two

I hereby certify that this is a true and correct representation of a survey of the boundaries of the land above described.

Dated this 15th day of April, 1970.

LARRY R. COUTURE
SURVEYOR

by Larry R. Couture
Minn. Reg. No. 9018

Scale: 1" = 20'

Top blks. El. = 72.7