SW 36 30 23

FROM THE OFFICE OF

CHARLES O. GEORGI COMPANY

2215 West County Road B Saint Paul, Minnesota 55113

REGISTERED CIVIL ENGINEER AND LAND SURVEYOR

Certificate of Survey

I Hereby Certify that this plat shows a survey made by me of the property described on this plat, and that the corners are correctly placed as shown, and that all locations have been correctly shown.

Surveyed For Stenger Const Inc

Date March 1970

Scale 1" = 50'

By Charles O. Georgi
REGISTERED LAND SURVEYOR

Description:

That part of Government Lot 2 beginning at a point 276.18 feet South of the center of Section 36, T 30 N, R 23 W, thence continuing along the quarter line a distance of 41.20 feet to a point, thence westerly N 89°53'W parallel with the East-West quarter line a distance of 150 feet to a point, thence North parallel to the North-South Quarter line a distance of 95 feet to a point, thence S 70°10'E along the South side of Lake Owasso Blvd North a distance of 159.48 feet to the point of beginning;

and
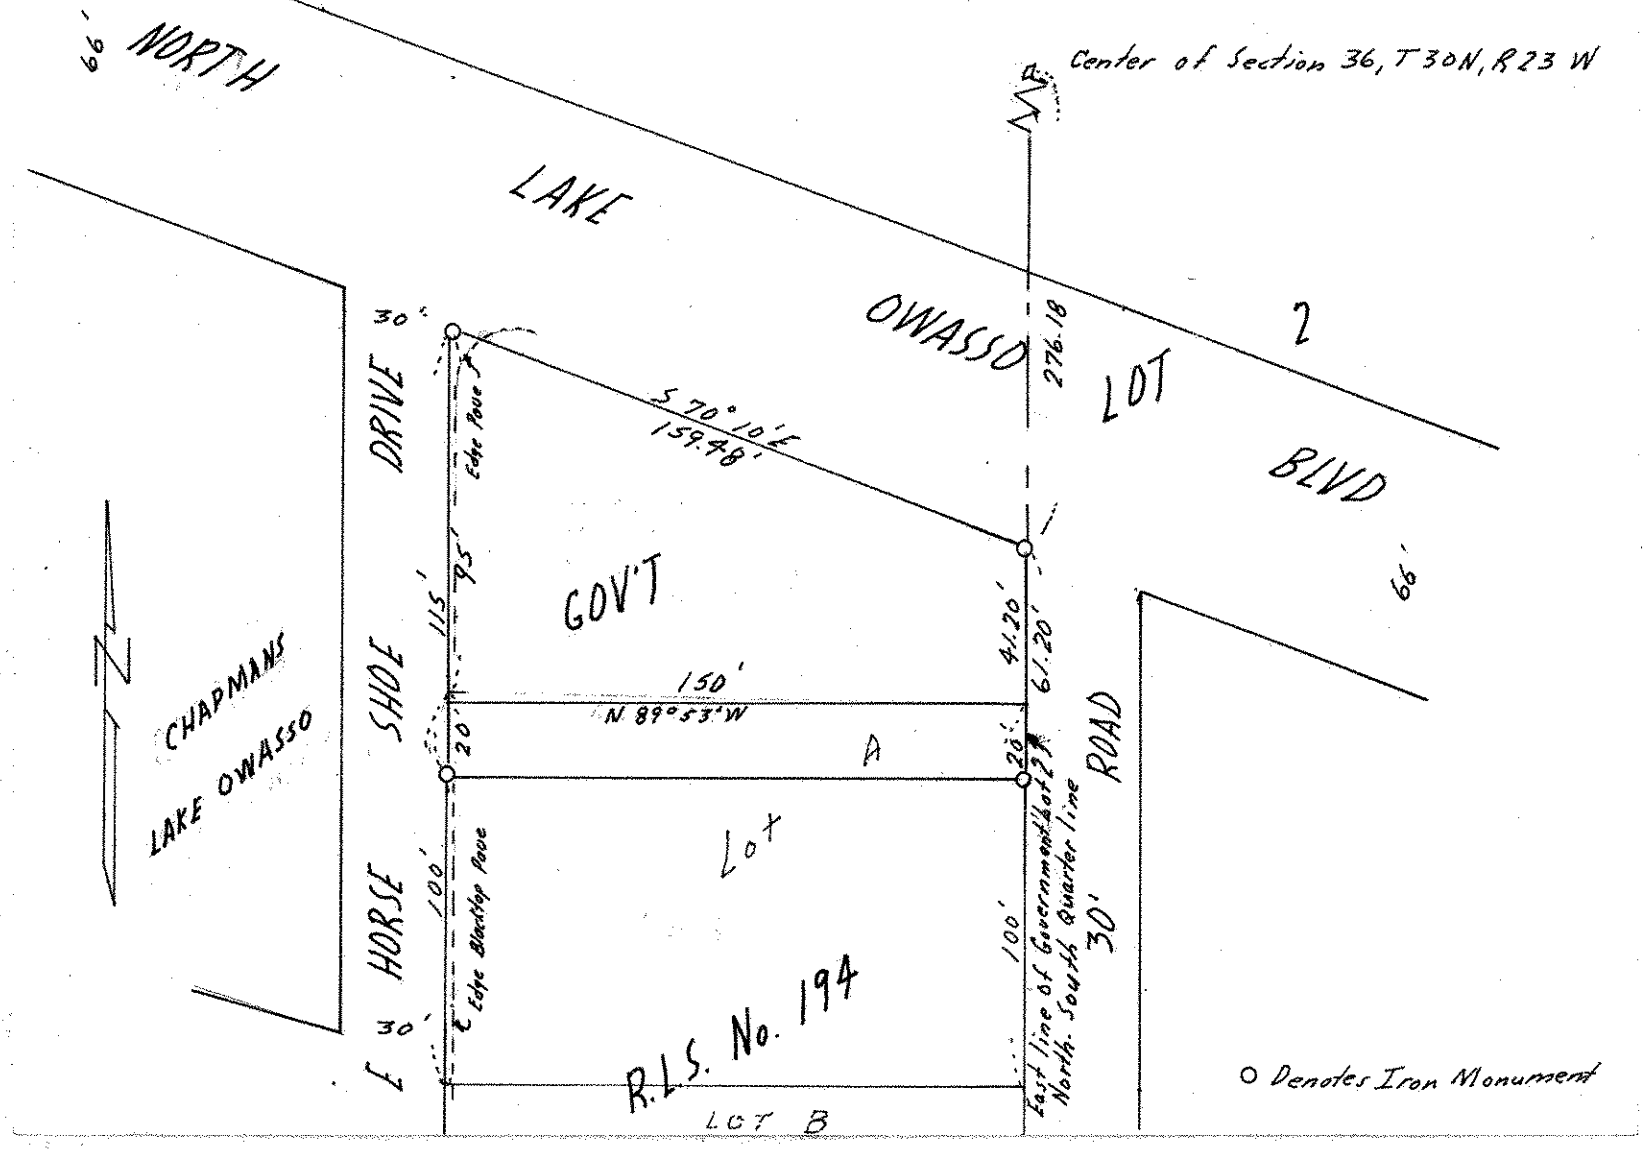
The North 20 feet of Lot A, Registered Land Survey No. 194
Ramsey County, Minn.