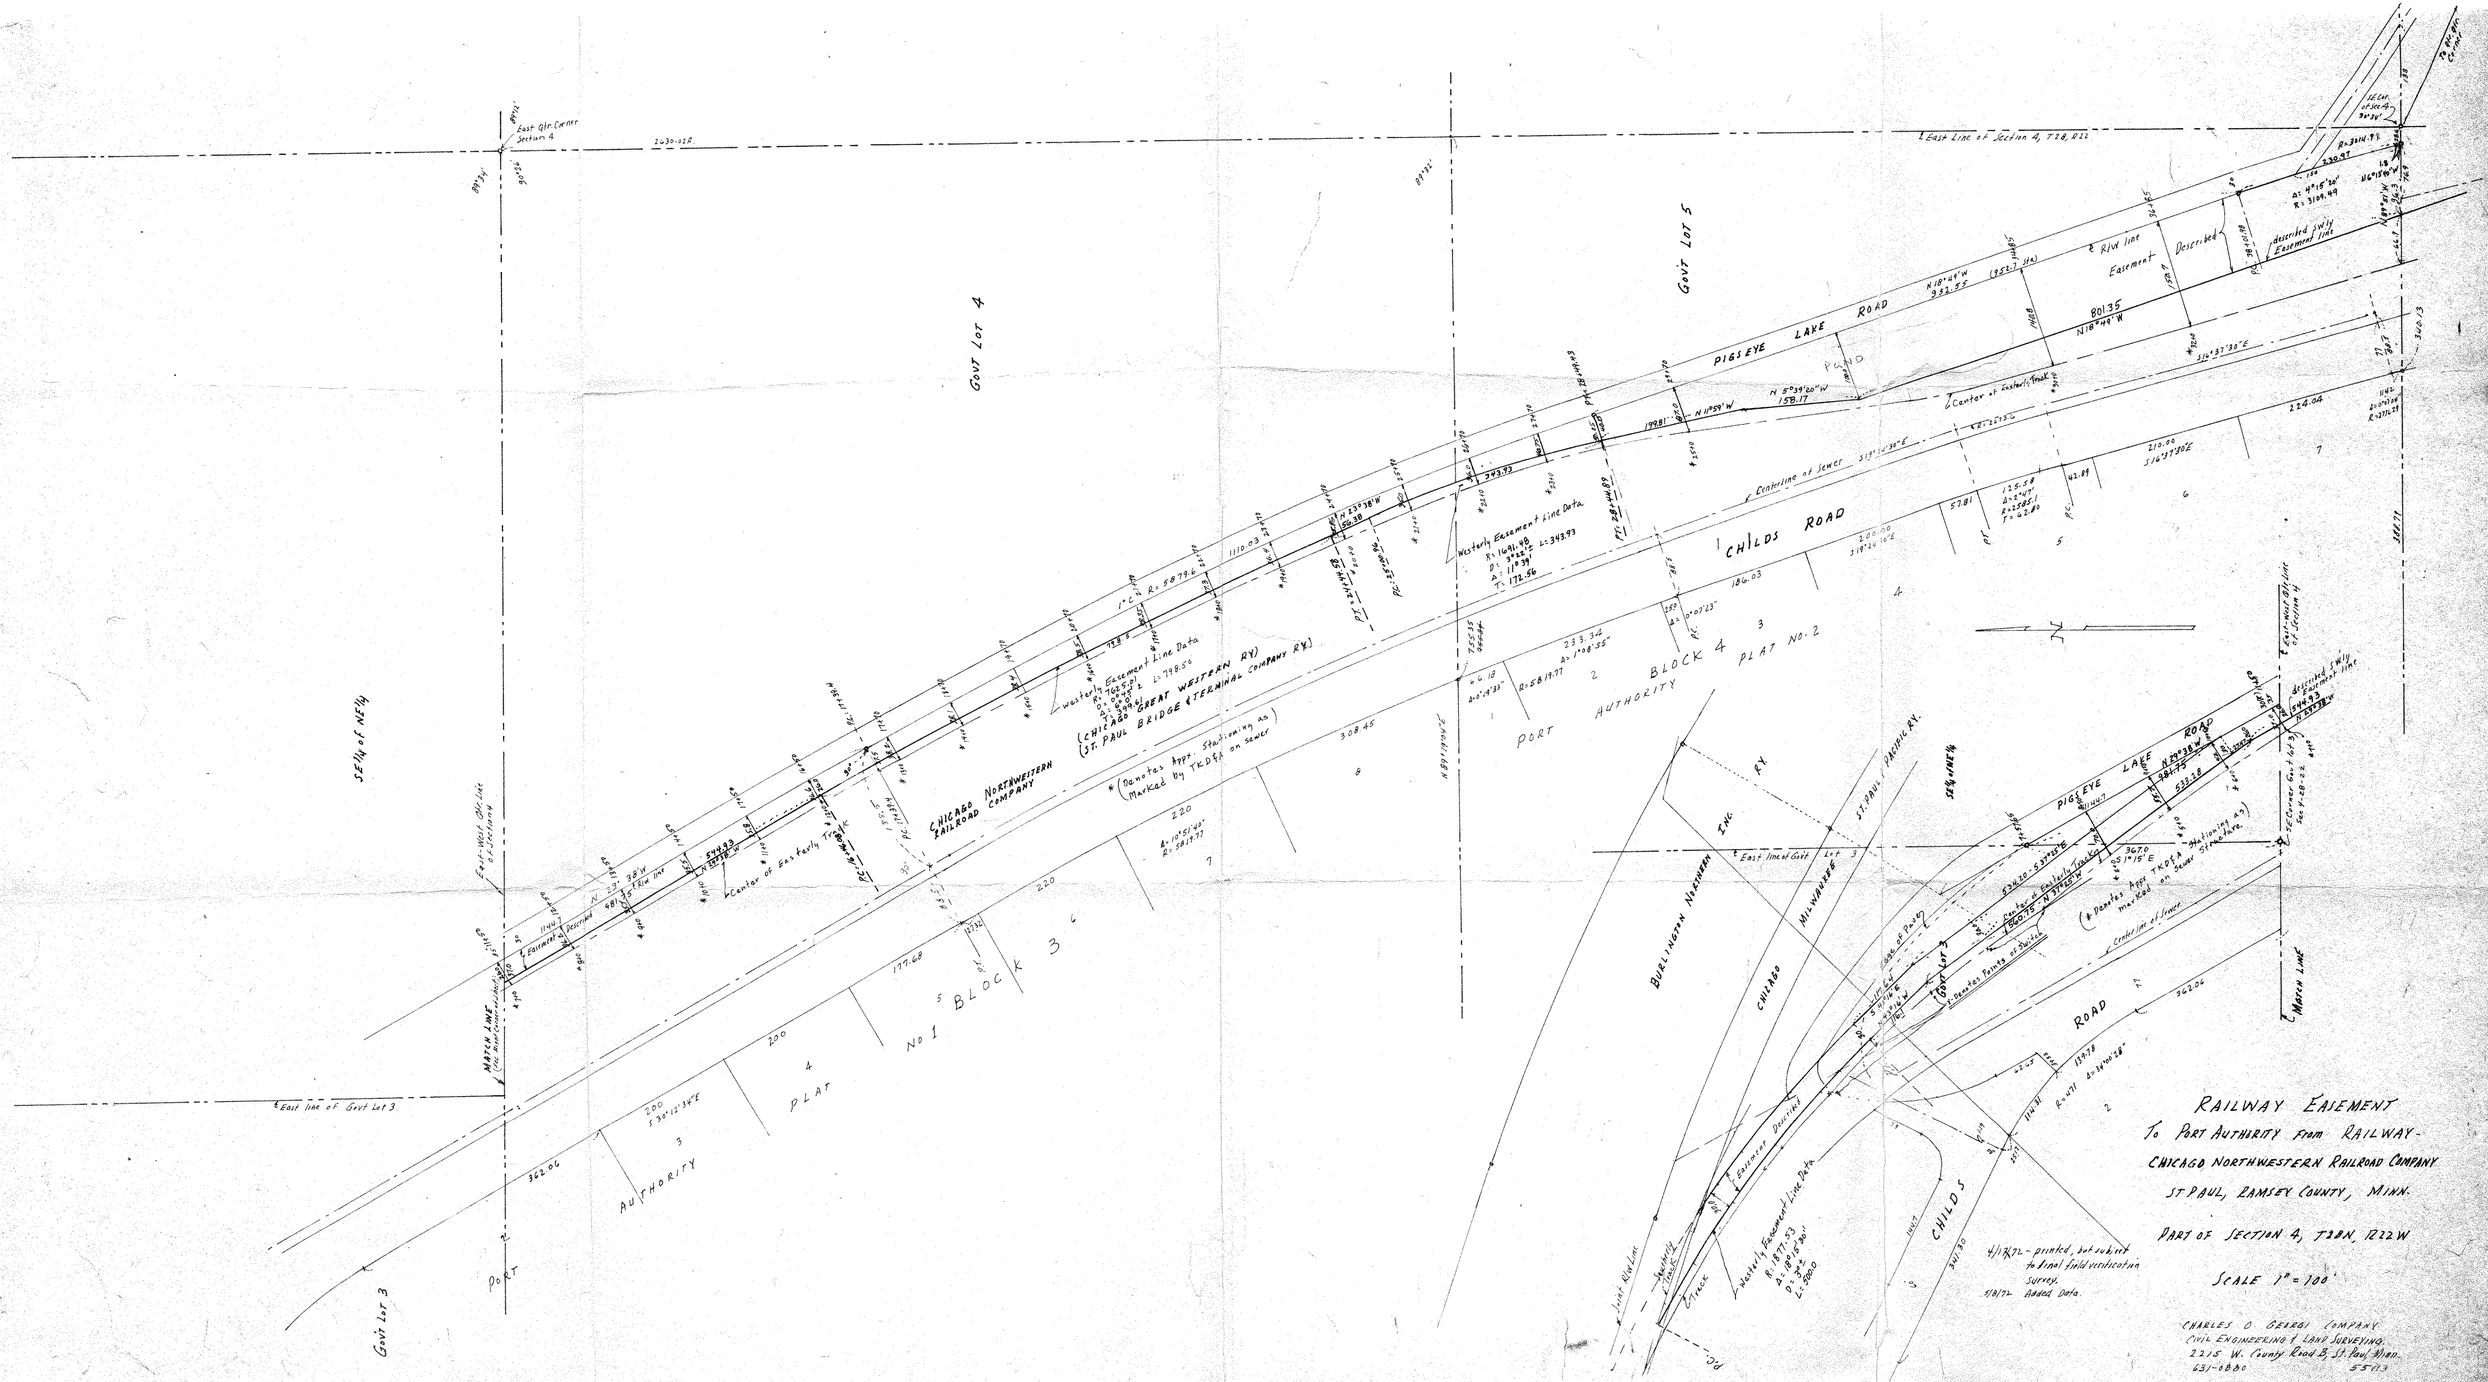

RAILWAY EASEMENT

To PORT AUTHORITY from RAILWAY-
CHICAGO NORTHWESTERN RAILROAD COMPANY
ST. PAUL, RAMSEY COUNTY, MINN.

PART OF SECTION 4, T28N, R22W

SCALE 1" = 100'

4/17/72 - printed, but subject to final field verification in surveys.
5/9/72 Added Data.

CHARLES O. GERBI COMPANY
CIVIL ENGINEERING & LAND SURVEYING
2215 W. County Road B, St. Paul, Minn.
631-0880 55113