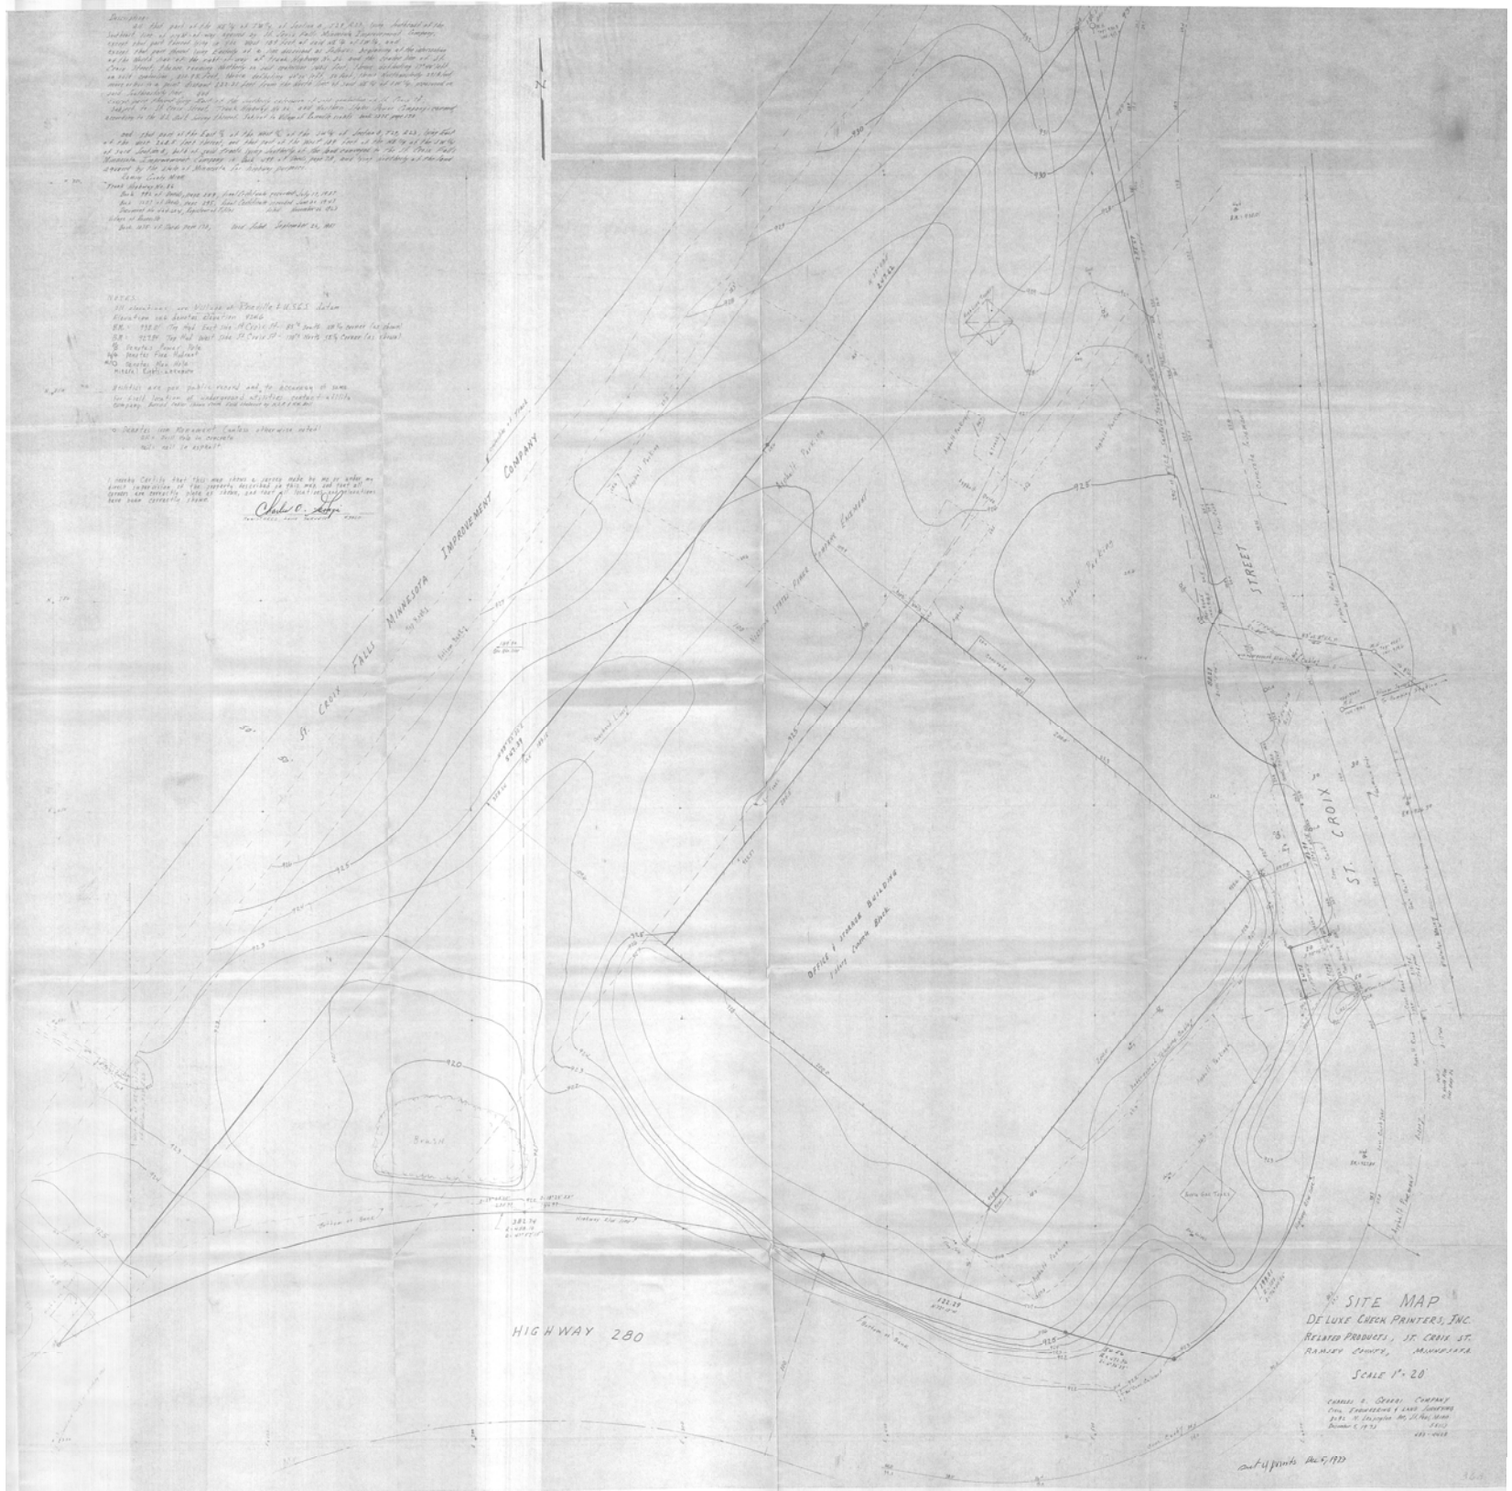
N
ST. CROIX FALLS MINNESOTA IMPROVEMENT COMPANY
ST. CROIX STREET
HIGHWAY 280
SITE MAP
DE LUXE CHECK PRINTERS, INC.
RELATED PRODUCTS, ST. CROIX ST.
RANSEY COUNTY, MINNESOTA
SCALE 1" = 20'