NE 27 29 22 V

P L A T O F S U R V E Y

Appl. No. 56686 Eugene Charpentier

The South 50 feet of the North 100 feet of the East 125 feet of West 155 feet of that part of the Northeast quarter of the Northeast quarter of Section 27, Township 29 North, Range 22 West, described as follows: Beginning at a point distant 33 feet West of the East line of said Section 27 and distant 805.1 feet South of the North line of said Section 27; thence running West 295.76 feet to a point distant 805.5 feet South of said North line; thence South 146.82 feet to a point disant 328.84 feet West of said East line; thence East 295.84 feet to a point distant 147.26 feet South of point of beginning; thence North 147.26 feet to the point of beginning.
No. 1116 Breen Street, St. Paul, Minnesota.
Scale: 1"=40'

T. J. W E L C H
Registered Surveyor 701 East 3rd. St.
St. Paul, Minn. 55106, Tel. 776-0640
March 13, 1973

This survey is made exclusively for First Federal Savings and Loan Assn. of St. Paul. Lot lines are not guaranteed as this is survey for mortgage purposes only.

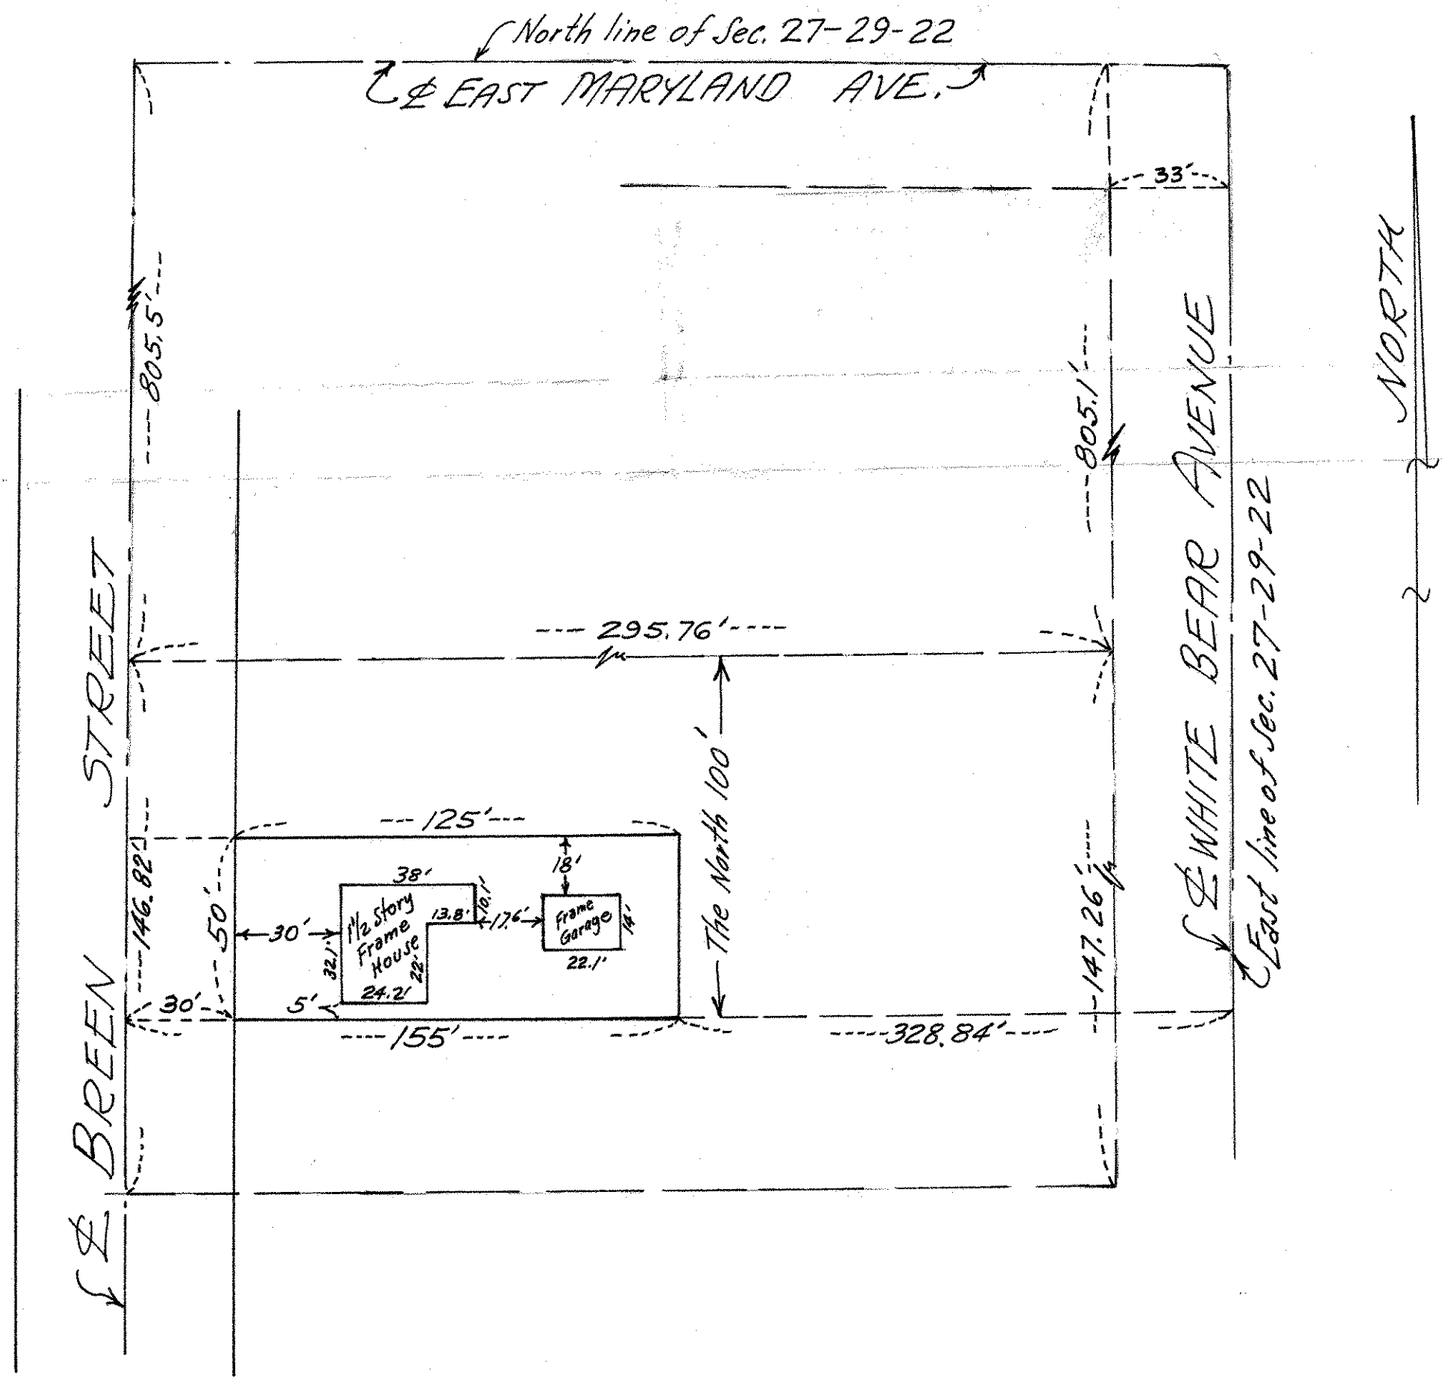

350/60