FROM THE OFFICE OF

CHARLES O. GEORGI COMPANY

2215 West County Road B Saint Paul, Minnesota 55113

REGISTERED CIVIL ENGINEER AND LAND SURVEYOR

Certificate of Survey

I Hereby Certify that this plat shows a Apartment layout plan done by me or under my direct supervision.

Surveyed For Ted Glasrud

Date October 1976

Scale 1"=50'

By Charles O. Georgi
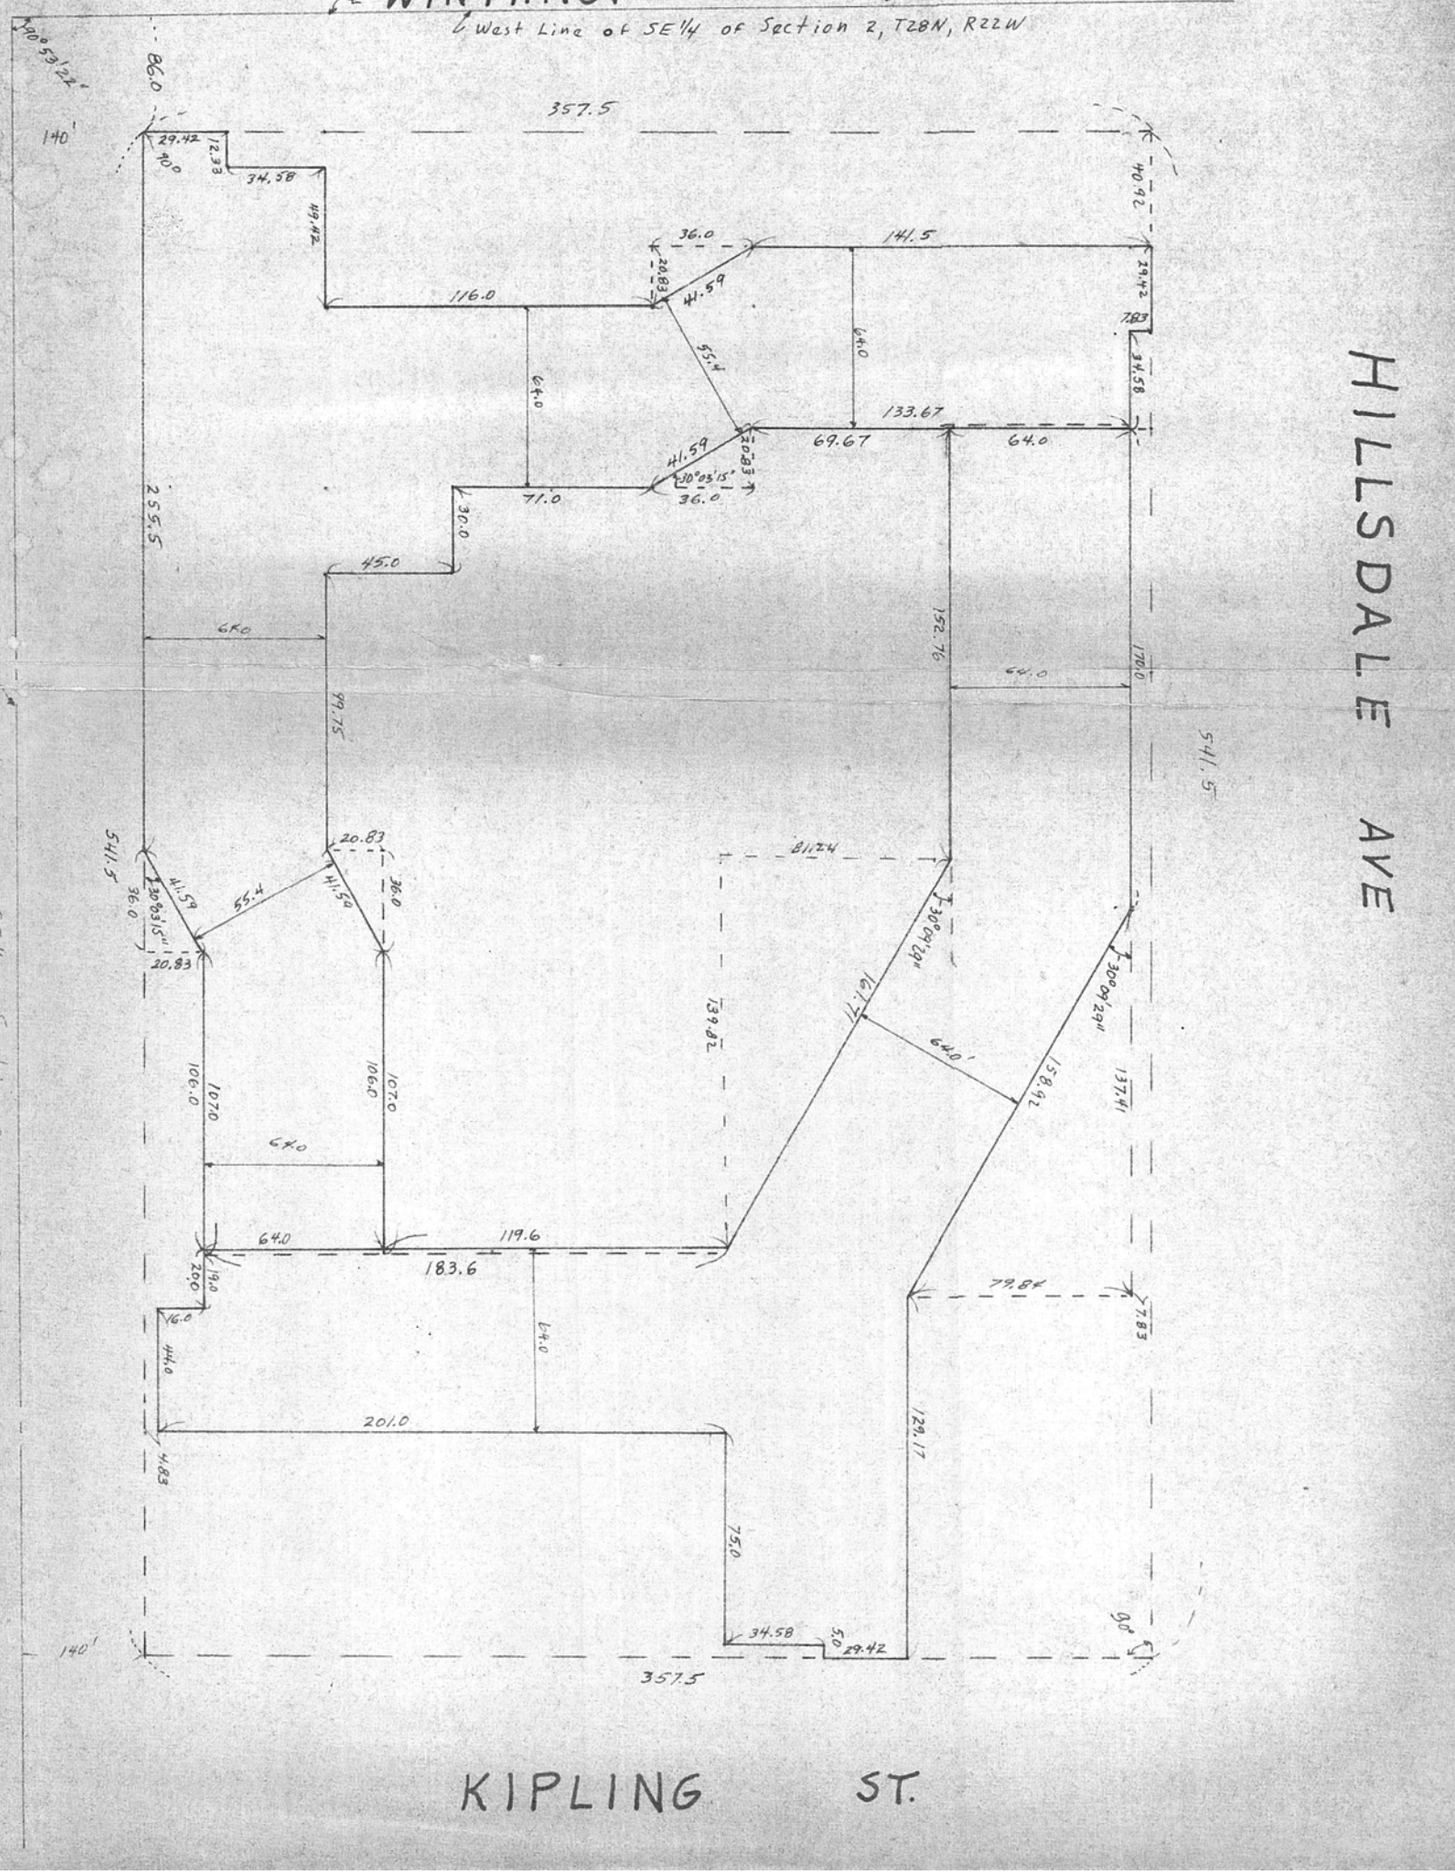
REGISTERED LAND SURVEYOR