SE 11 28 22

Certificate of Survey

From the office of

GEORGI- SCHMIDT & ASSOC. INC.

3092 No. Lexington Ave., Roseville, Mn. 55113
LAND SURVEYING
483-4408

I Hereby Certify that this plat shows a survey made by me of the property described on this plat, and that the corners are correctly placed as shown, and that all locations have been correctly shown. No corners set

Job Number: _____

Surveyed For Edward Wiggins

Date December 8, 1978

Scale 1" = 50'

By Donald W Schmidt
REGISTERED LAND SURVEYOR

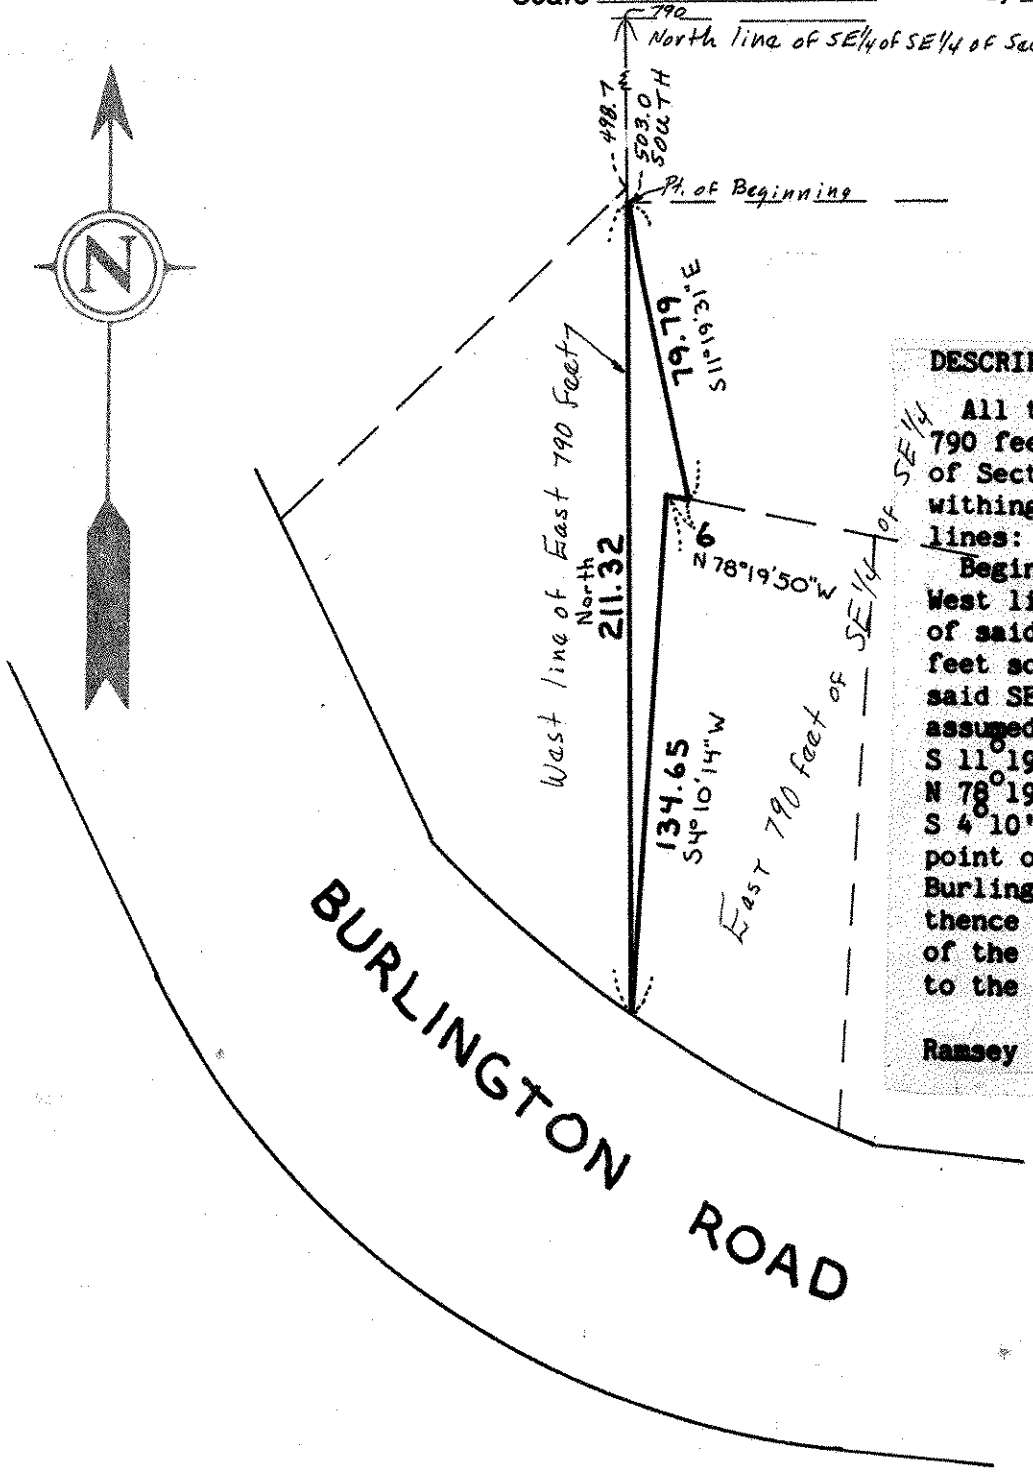

DESCRIPTION:

All that part of the East 790 feet of the SE¼ of the SE¼ of Section 11, T28N, R22W lying withing the following described lines:

Beginning at a point on the West line of the East 790 feet of said SE¼ of SE¼ distant 503 feet south of the North line of said SE¼ of SE¼ (said West line assumed as bearing South): thence S 11°19'31" E 79.79 feet; thence N 78°19'50" W 6 feet; thence S 4°10'14" W 134.65 feet to a point on the northerly line of Burlington Road as now established; thence North along said West line of the East 790 feet 211.32 feet to the point of Beginning.

Ramsey County, Minnesota