SW 3, 29, 23

Certificate of Survey

From the office of

GEORGI- SCHMIDT & ASSOC. INC.

3092 No. Lexington Ave., Roseville, Mn. 55113

LAND SURVEYING

483-4408

I Hereby Certify that this plat shows a survey made by me of the property described on this plat, and that the corners are correctly placed as shown, and that all locations have been correctly shown.

Job Number: 221

Surveyed For Bill Steinworth

Date Jan 2, 1979

Scale 1" = 60'

By Donald W. Schmidt
REGISTERED LAND SURVEYOR

The South 300 feet of the NE 1/4 of the SW 1/4 of Section 3, T29N, R23W, except the East 793 feet thereof, and except South 165.0 feet of the East 893 feet thereof, subject to Judith Ave. Ramsey County, Minnesota.
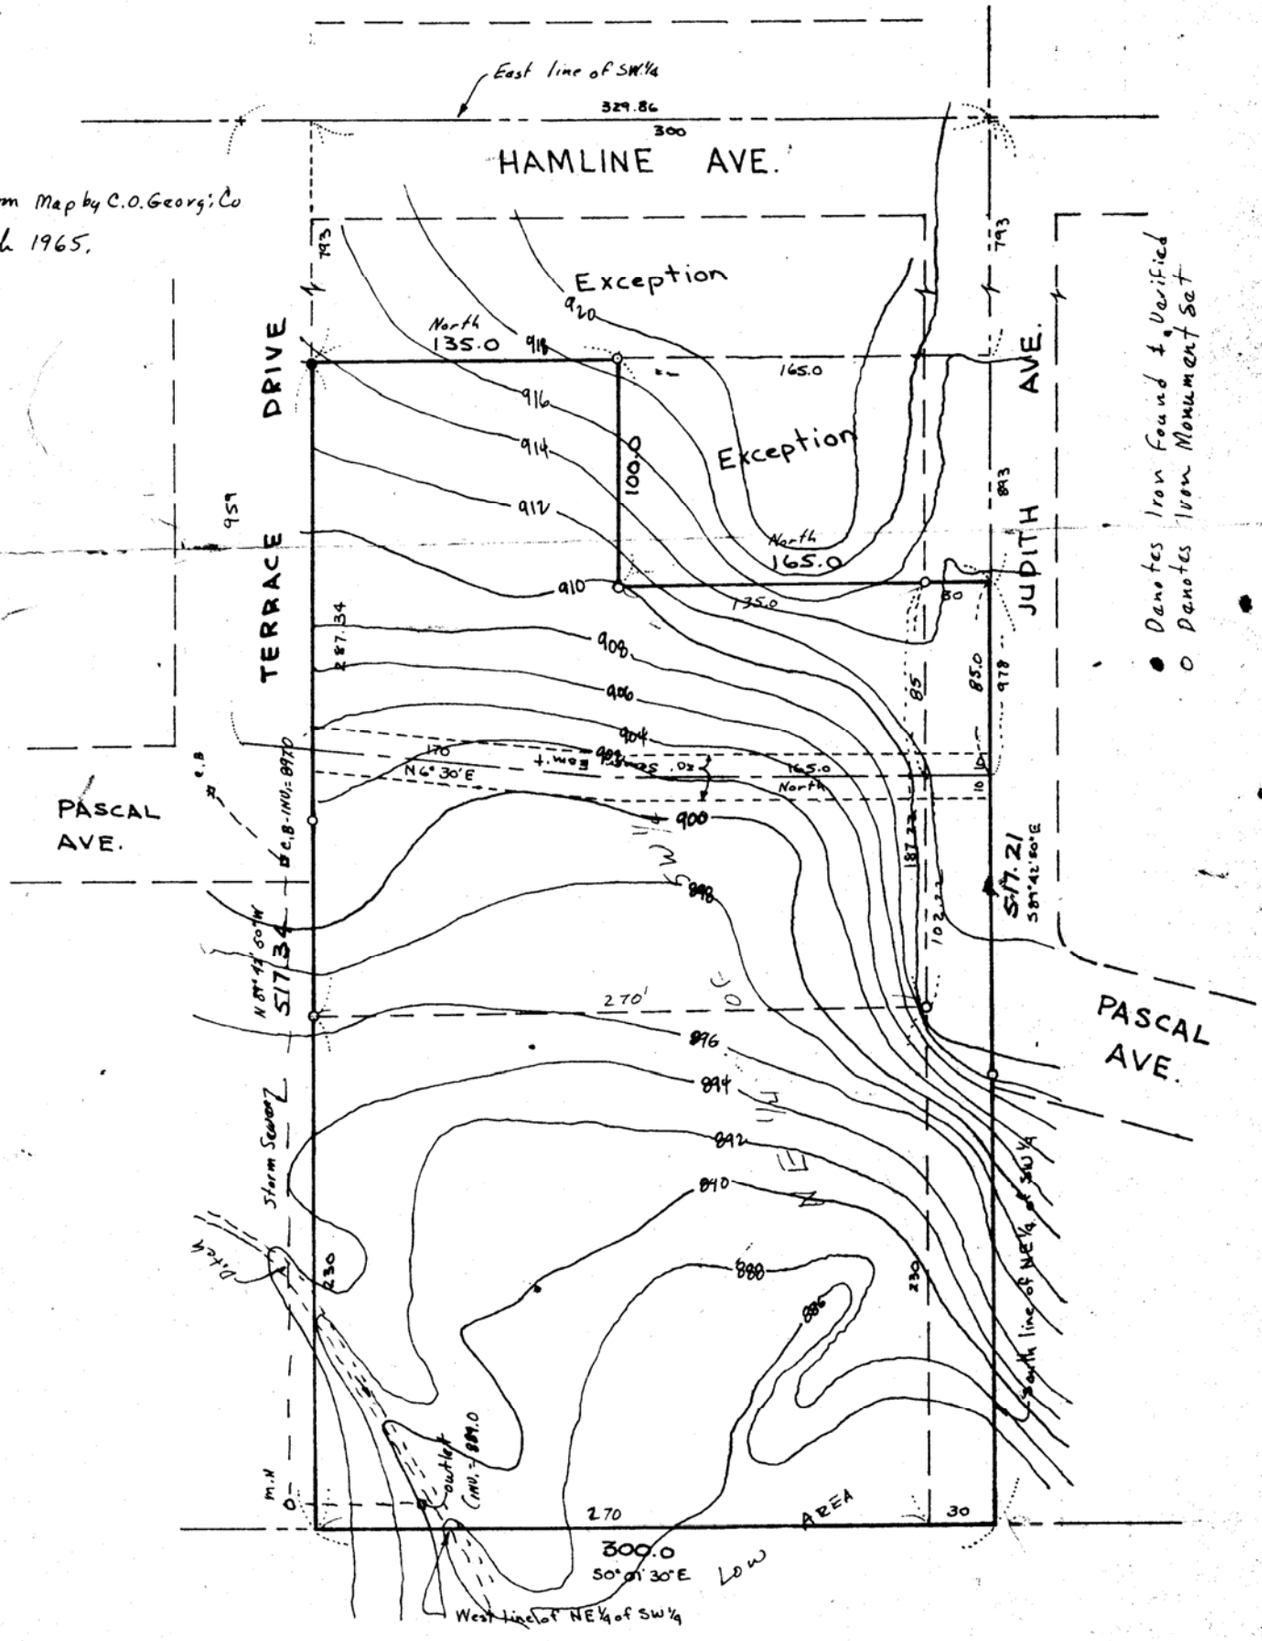
Topography from Map by C.O. Georgi Co dated March 1965.