COMSTOCK AND DAVIS INC.

3092 N. LEXINGTON AVE. ST. PAUL, MN. 55113 483-4408

SURVEYED FOR: New Creations Homes

DESCRIPTION: Lot 4, Block 1, Frattalone Addition, Ramsey County, Minnesota

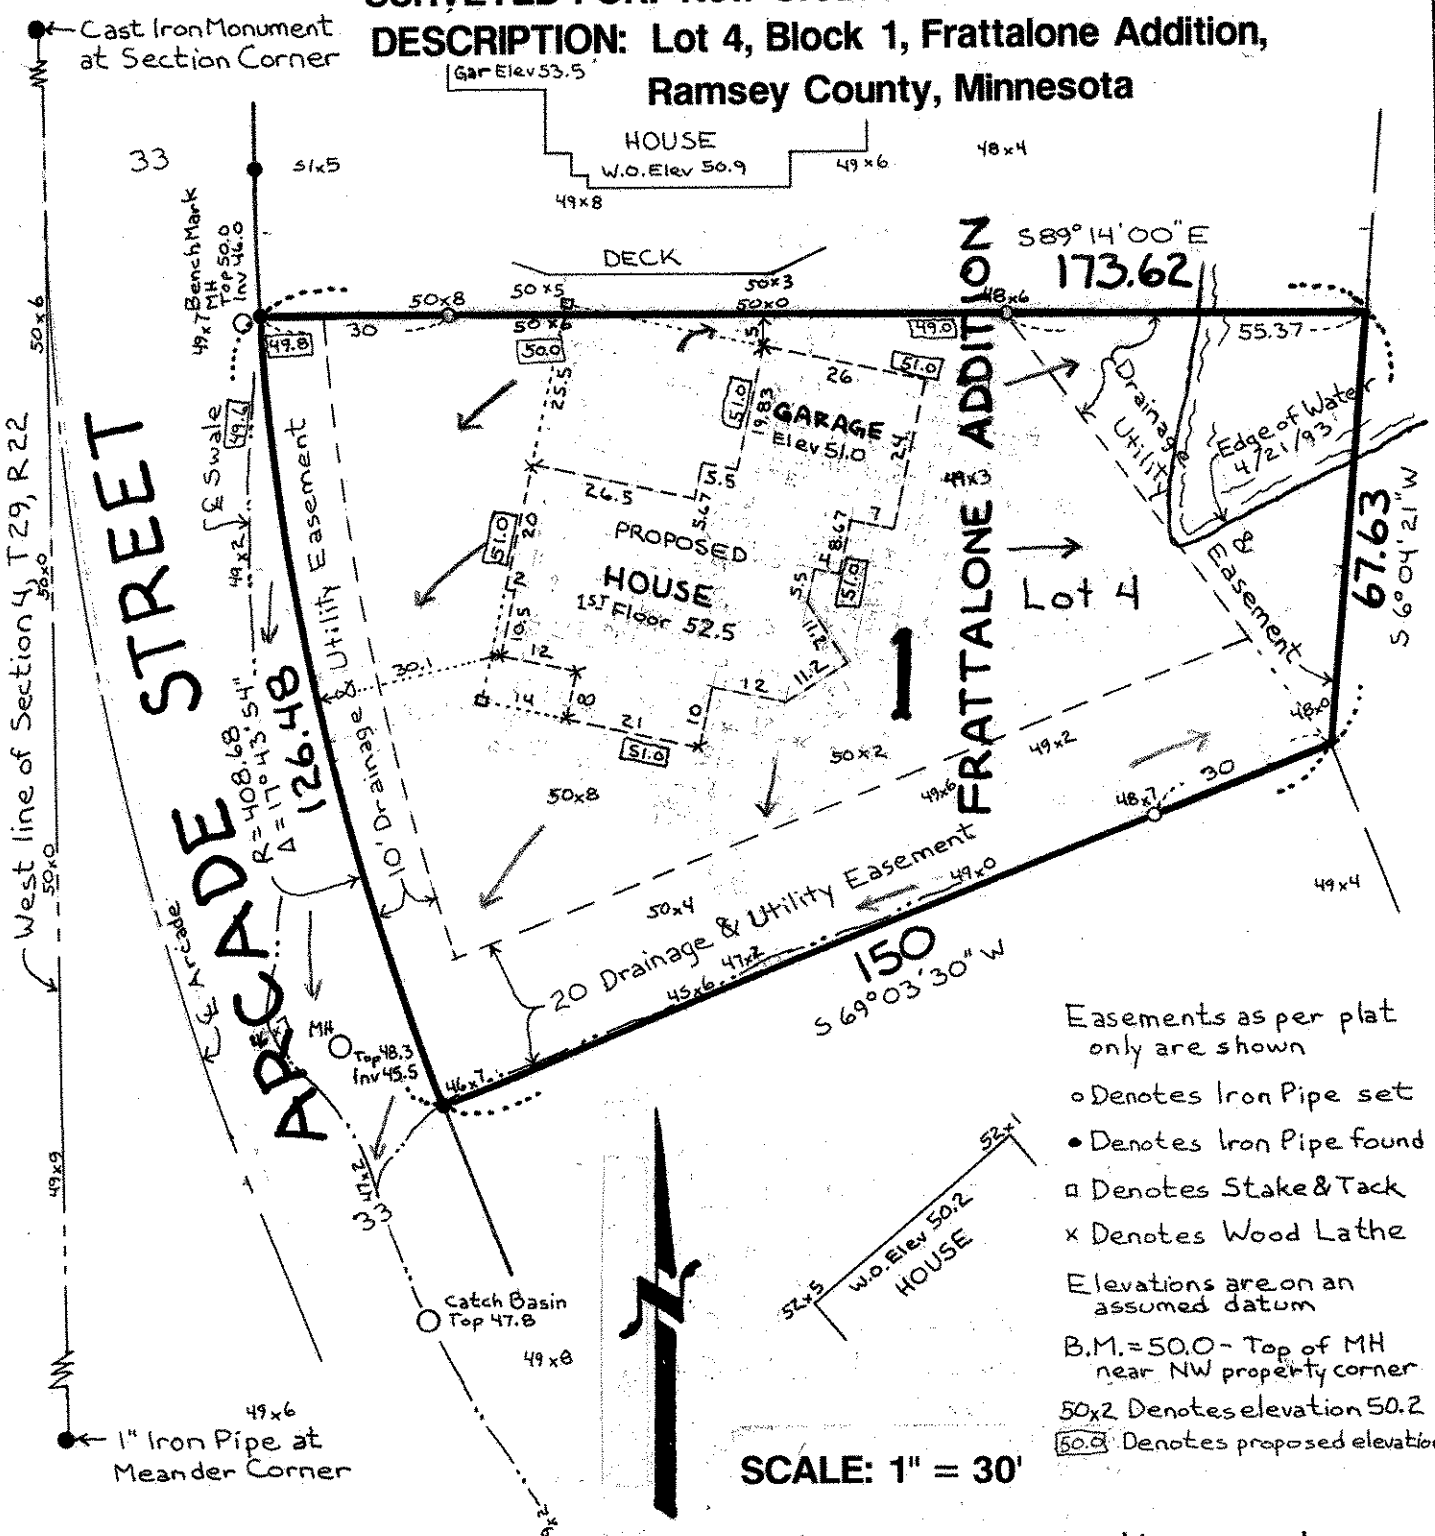

Easements as per plat only are shown

o Denotes Iron Pipe set

• Denotes Iron Pipe found

□ Denotes Stake & Tack

× Denotes Wood Lathe

Elevations are on an assumed datum

B.M. = 50.0 - Top of MH near NW property corner

50x2 Denotes elevation 50.2

[50.8] Denotes proposed elevation

SCALE: 1" = 30'

I hereby certify that this survey, plan plat, preliminary plat or report was prepared by me or under my direct supervision and that I am a duly Registered Land Surveyor under the laws of the State of Minnesota.

7/29/93 Move House N. to 5' off P.L. 8/3/93 Relocate House
7/27/93 Add Elev. 8/10/93 Relocate House

10459	7/16/93	931332	
Reg. No.	Date	Job No.	Book No.