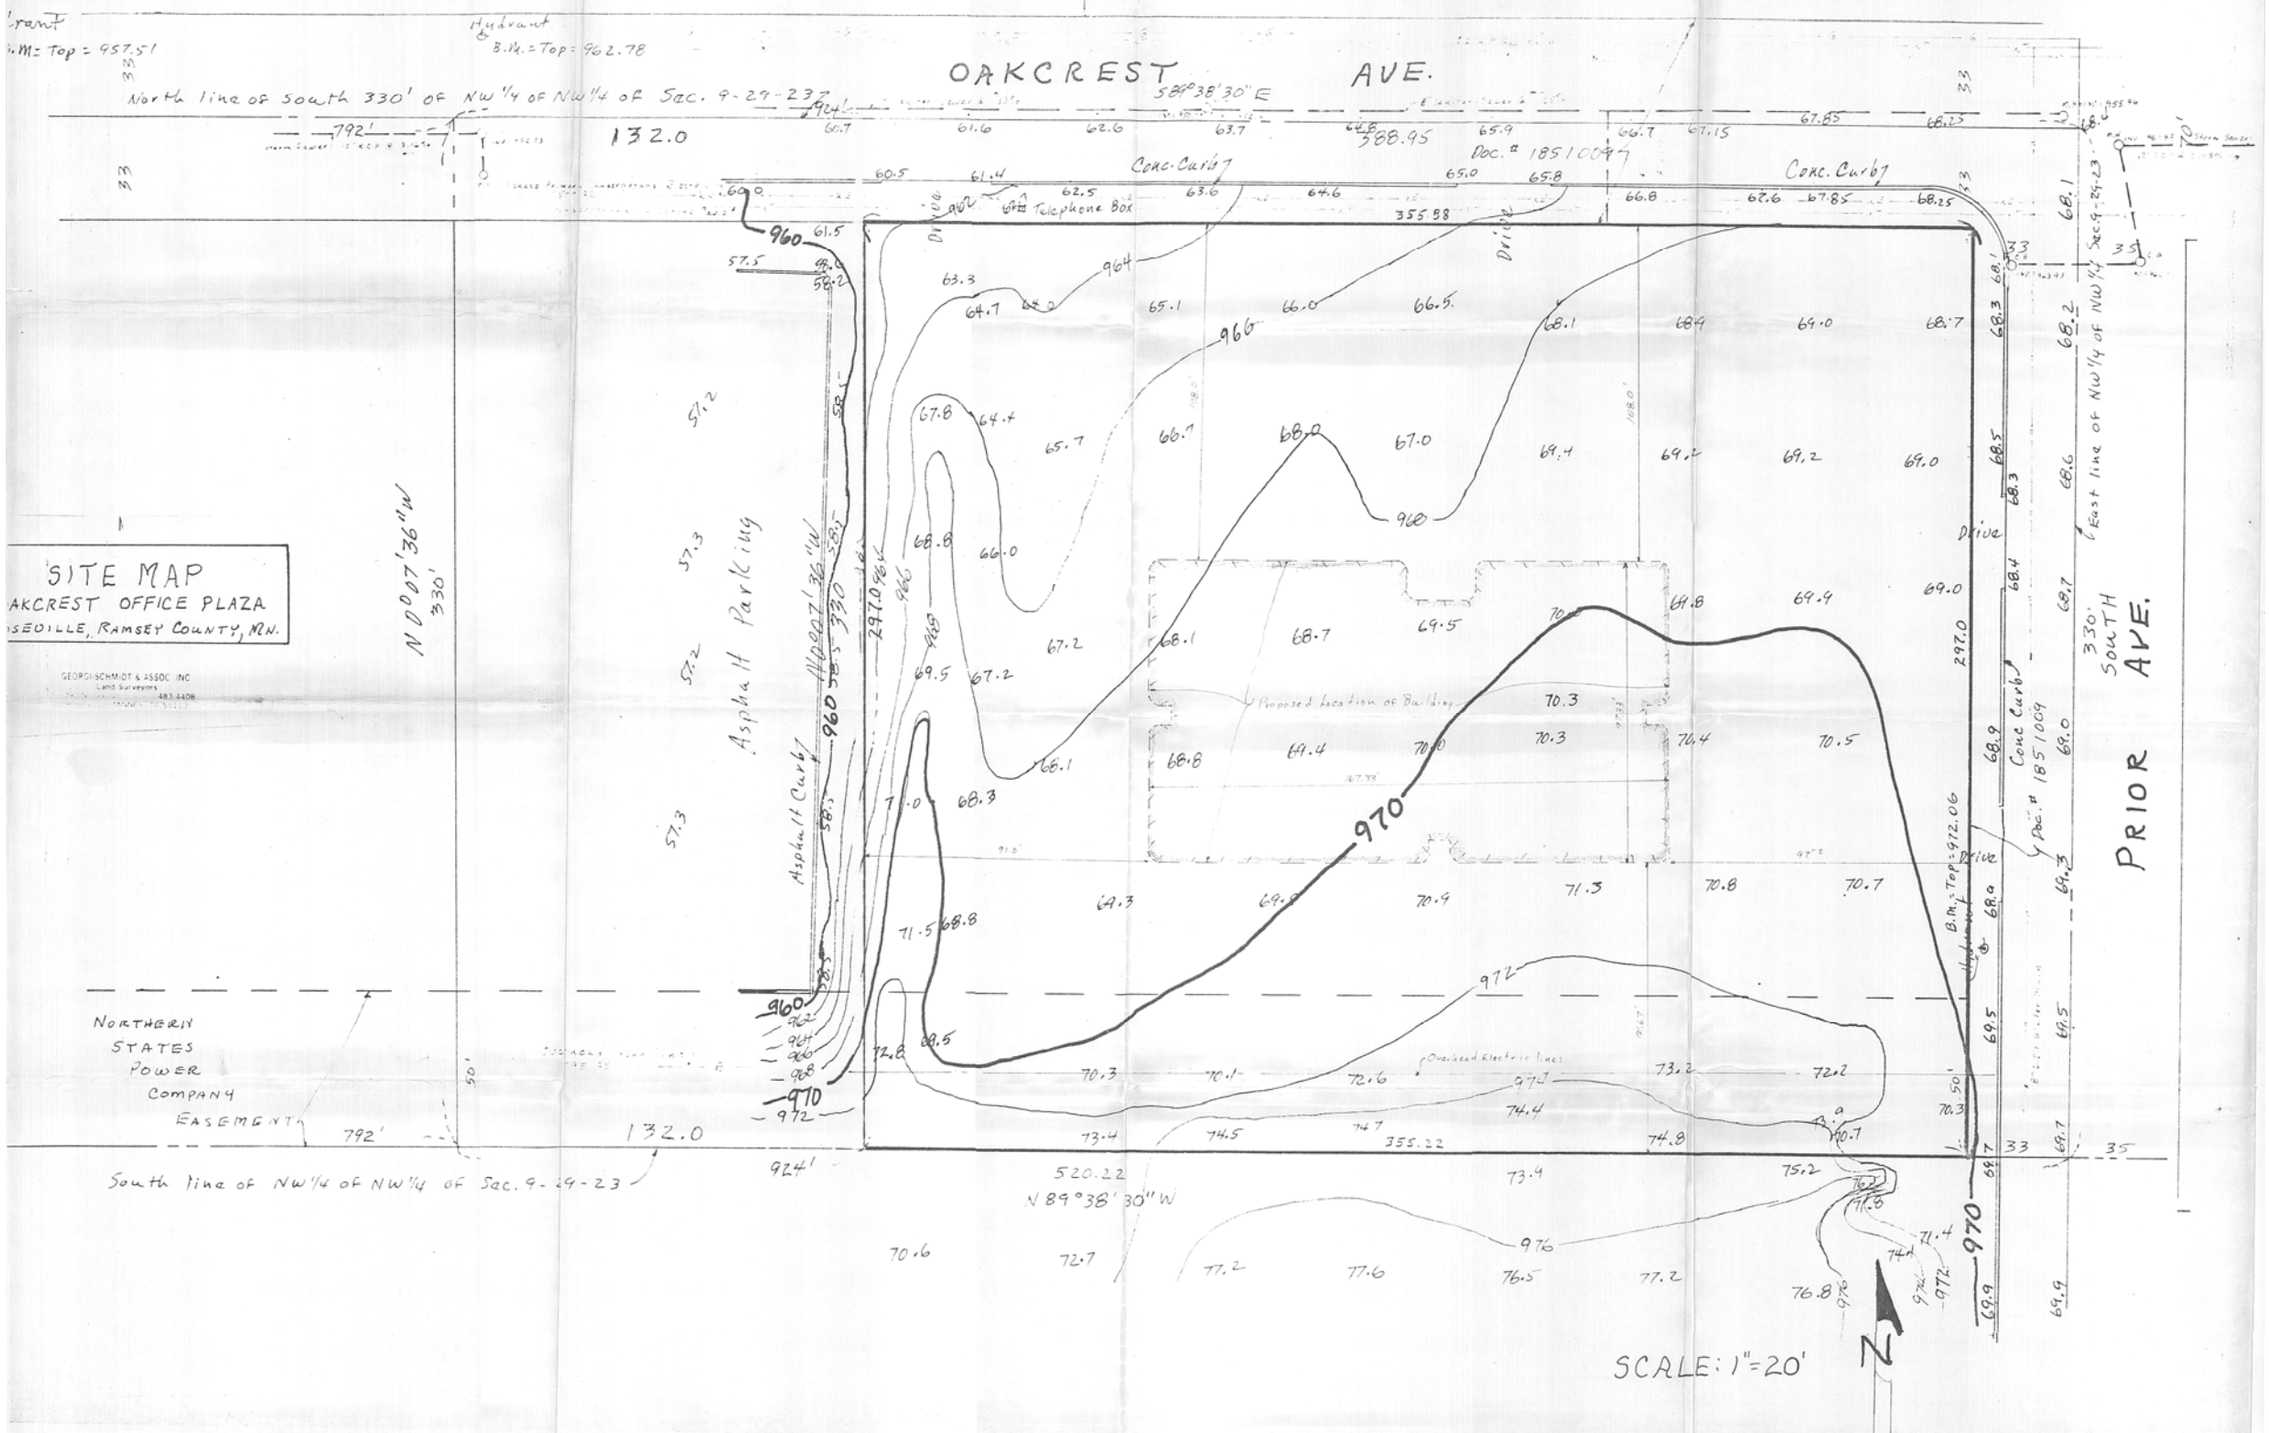

SITE MAP
OAKCREST OFFICE PLAZA
...SEDILLE, RAMSEY COUNTY, MN.

GEORGI-SCHMIDT & ASSOC. INC.
Land Surveyors
483-4408