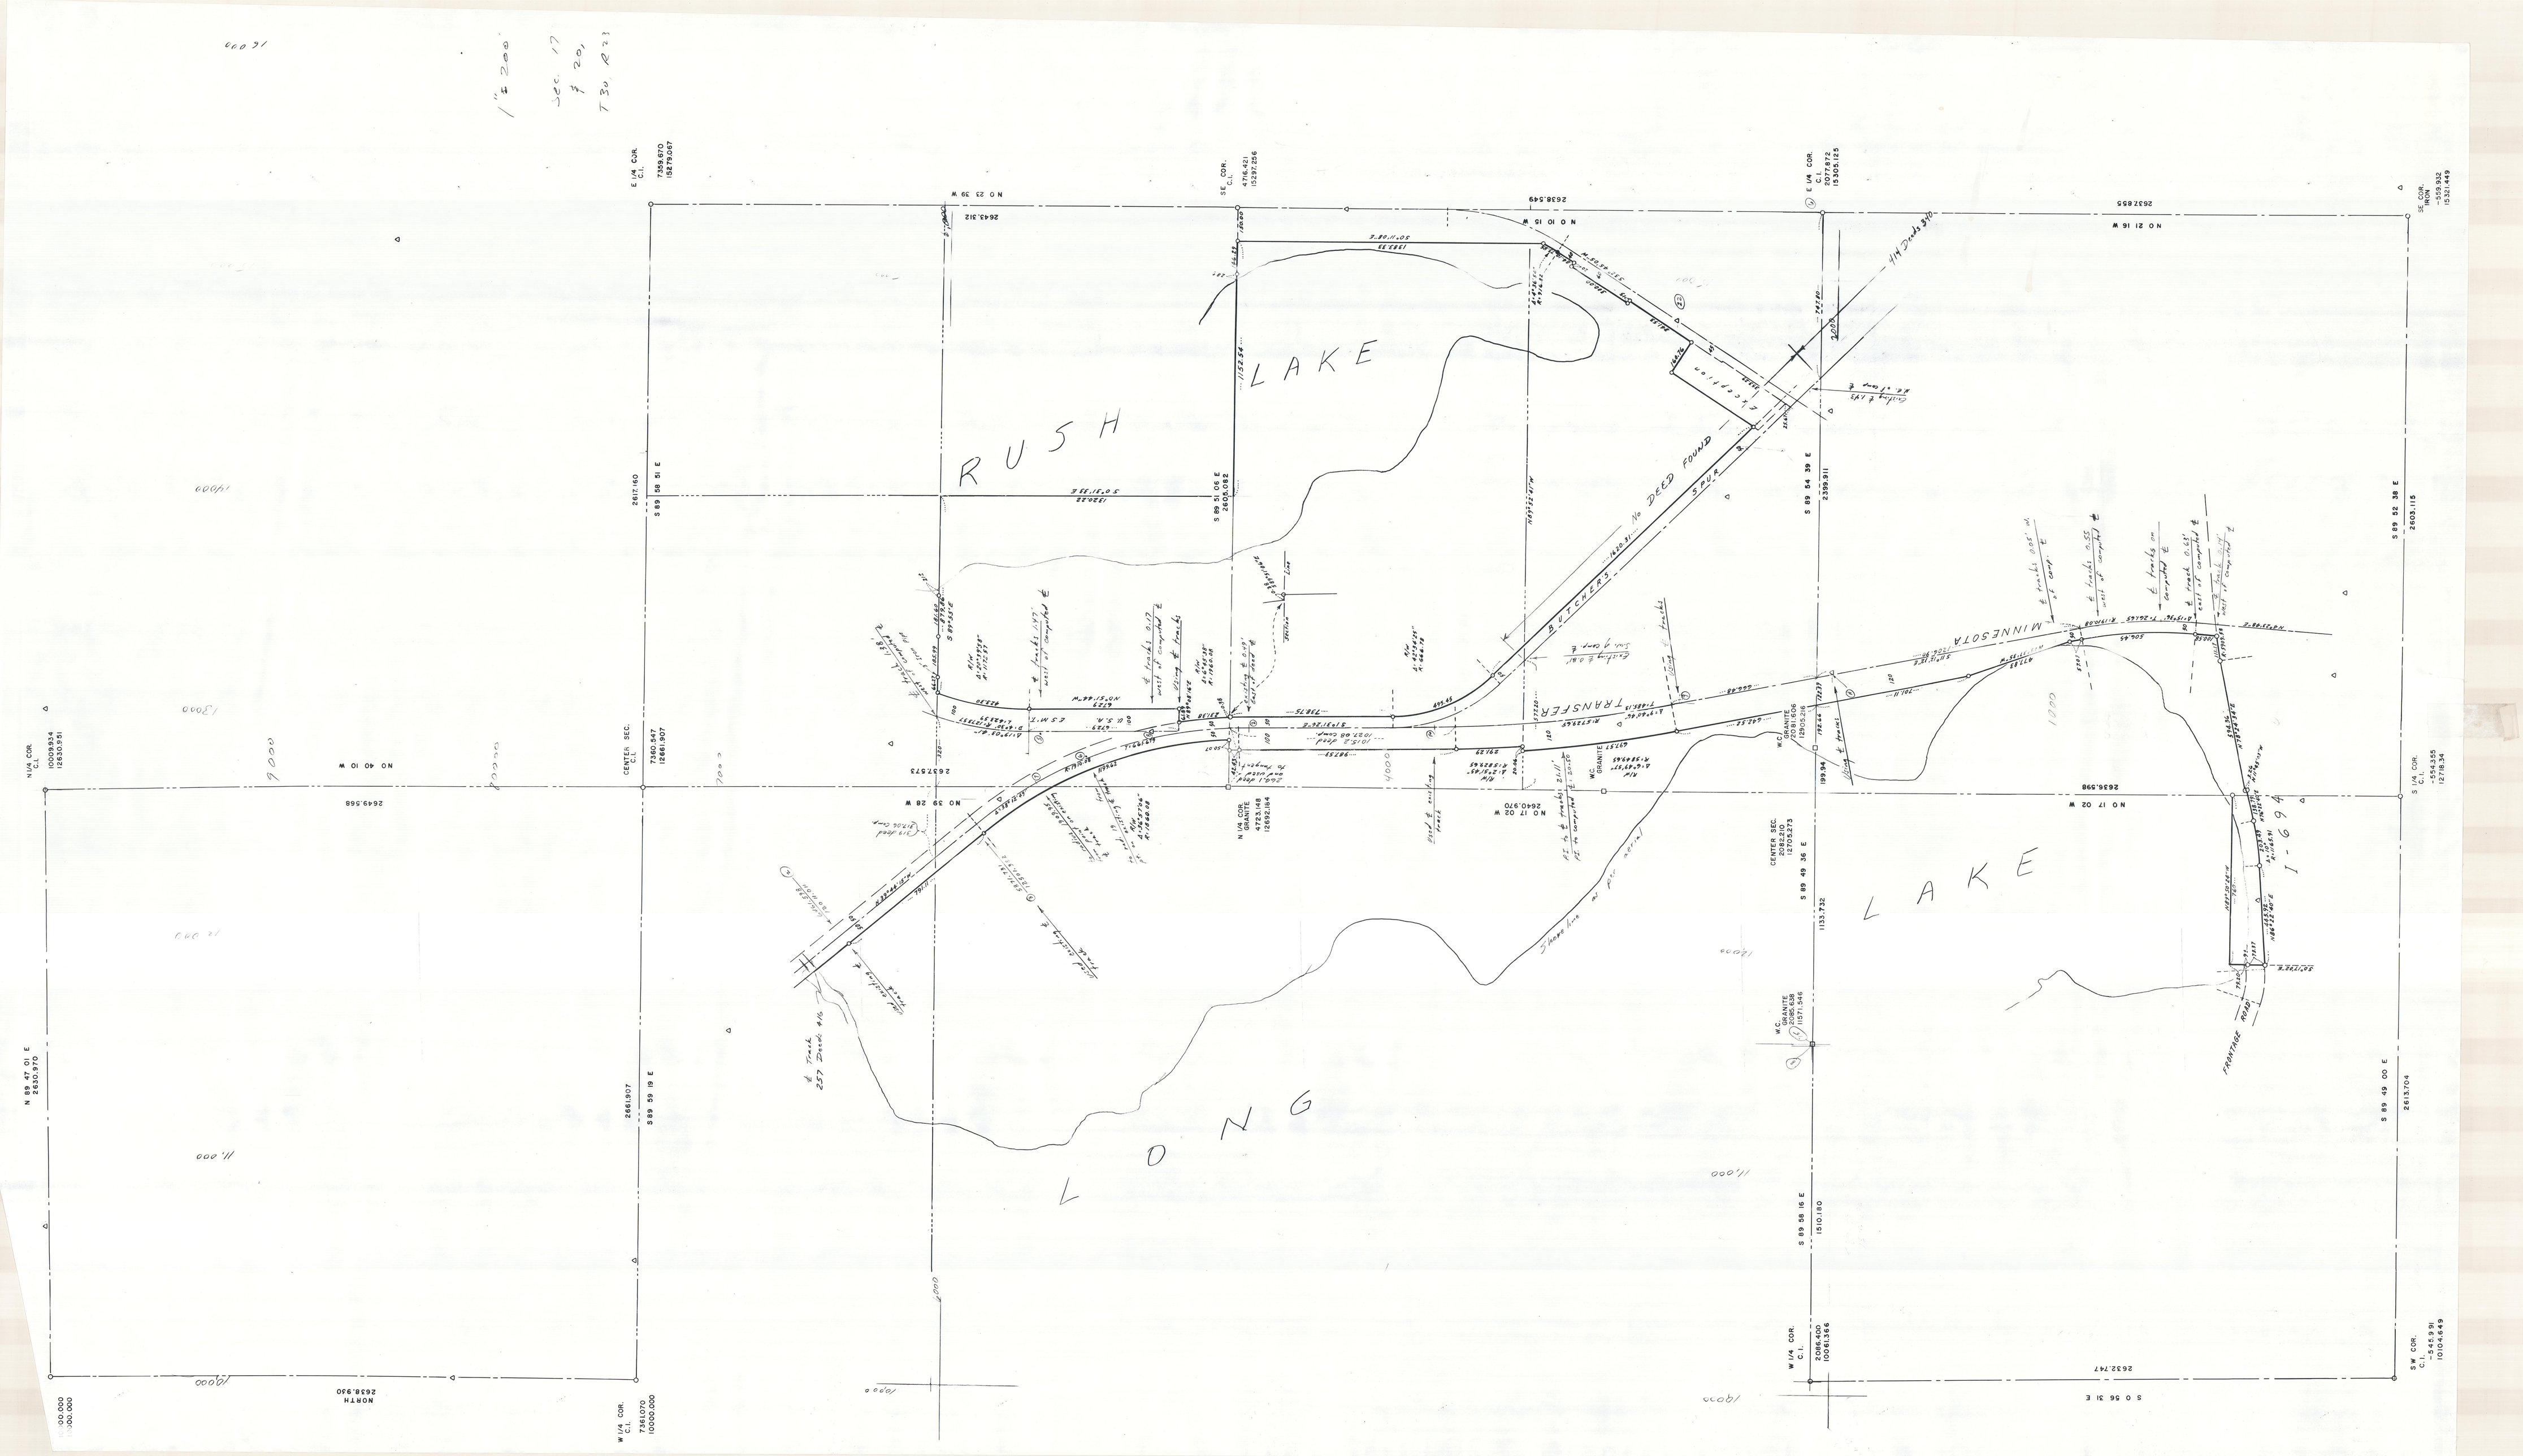

RUSH LAKE
LONG LAKE
MINNESOTA TRANSFER
BUTCHERS SPUR
No DEED FOUND
FRONTAGE ROAD
I-694