FROM THE OFFICE OF

CHARLES O. GEORGI COMPANY

2215 West County Road B Saint Paul 8, Minnesota

MINNESOTA REGISTERED LAND SURVEYOR

Certificate of Survey

I Hereby Certify that this plat shows a Topography & proposed survey made by me of the property described on this plat, ~~and that the corners are correctly placed as shown~~, and that all locations, encroachments, etc., have been correctly shown.

Surveyed For John H. & Josephine A. Mahlke, 1496 E County Rd B
Date September 1957
Scale 1"=100'

By Charles O. Georgi
REGISTERED LAND SURVEYOR

Proposed Plat for JOHNJO SUBDIVISION of BLOCK 24, SABIN ADDITION
VILLAGE OF MAPLEWOOD
RAMSEY COUNTY, MINN.

Description:
Lot 1 to 30 & vacated 20' Alley
Block 24
Sabin Addition.

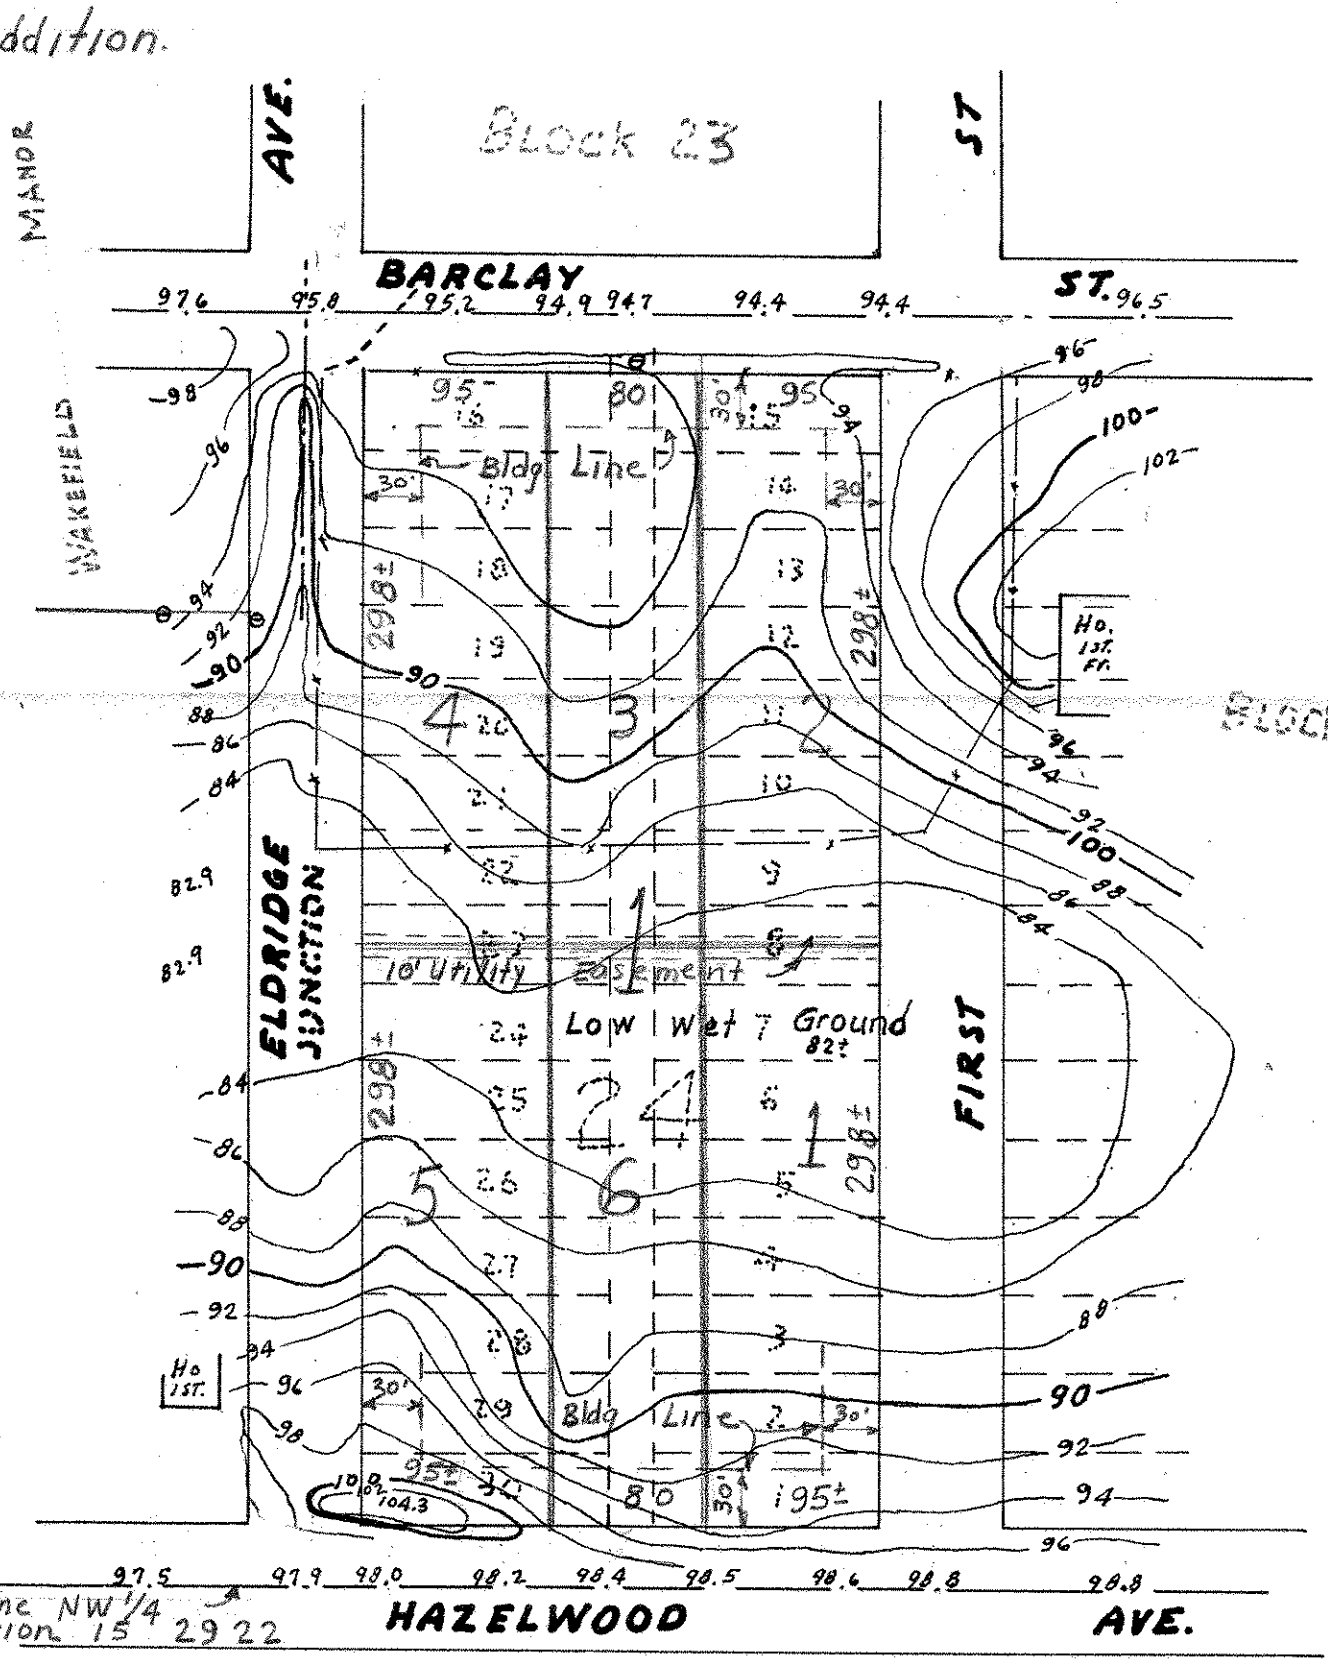

NOT PLATTED

Elevations
BM-Spk in P.P. Co. Rd B & Hazelwood - Assume El. 100.0