FROM THE OFFICE OF

CHARLES O. GEORGI COMPANY

2215 West County Road B — Saint Paul 8, Minnesota

MINNESOTA REGISTERED LAND SURVEYOR

NE 6 28 22
Prints
2 - 2/24/65
8 3/3/65

Certificate of Survey

I Hereby Certify that this plat shows a ~~survey~~ drawing made by me of the property described on this plat, ~~and that the corners are correctly placed as shown,~~ and that all locations, encroachments, etc., have been correctly shown.
This is not a boundary survey for parcels or lots.

Surveyed For Housing & Redevelopment Authority
Date February 1965
Scale 1" = 50'

By Charles O. Georgi
REGISTERED LAND SURVEYOR

DESCRIPTION:
Lots 1 and 16, Block 11, City of St. Paul (St. Paul Proper) except the Easterly 20 feet taken for widening of Robert St.
All of Lots 2, 4 thru 13 and 15, Block 11, City of St. Paul (St. Paul Proper).
Lot 3 and the Northerly 1/3 of Lot 14, Block 11, City of St. Paul (St. Paul Proper) subject to alley.
The Southerly 2/3 of Lot 14, Block 11, City of St. Paul (St. Paul Proper) except the Northerly 10 feet thereof for alley.
Contains 89,767 sq. ft. more or less.

Parcel No.	Area (sq. ft.)
1	11,334
2	44,672
3	4 030
4	4 029
5	4 028
6	2 260
7	7 952
8	5 796
9	5 666

Surveyors Note:
Field location of the lines of occupancy were taken on block exterior only. Boundary lines are based on prorated distances from deed descriptions except parcel 7-8 line where deed calls for center line of party wall.
Above is subject to legal verification and party wall agreements.

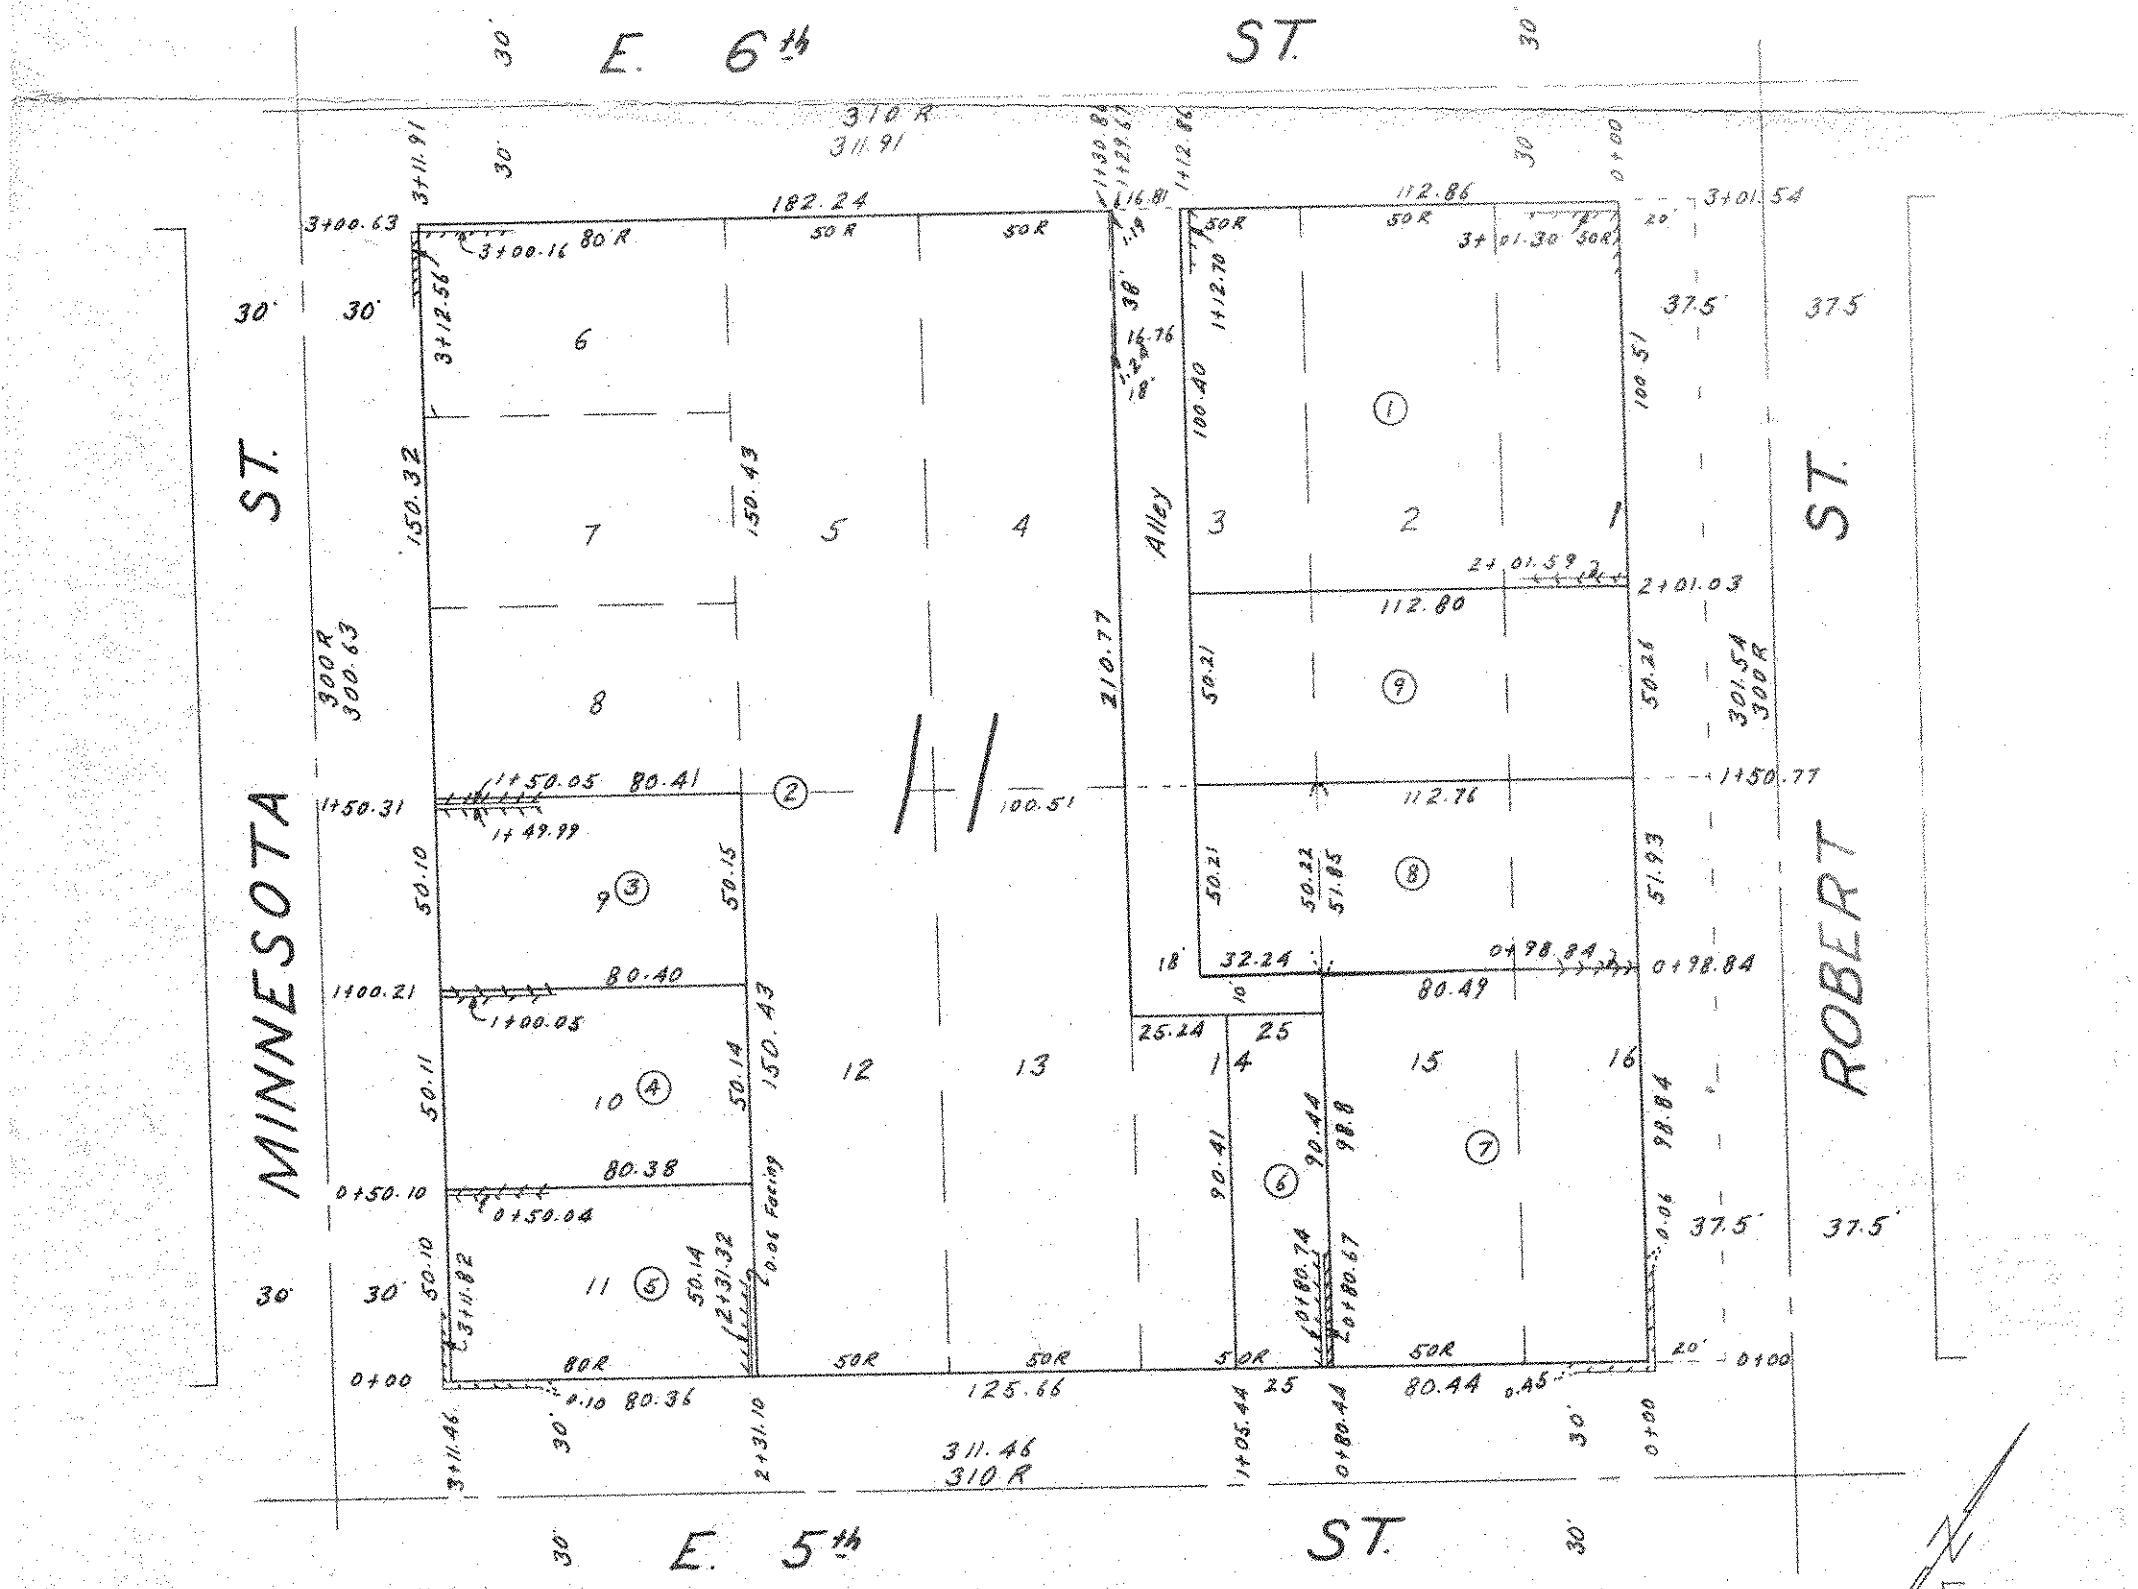

R- denotes distance on Record plat.
denotes building as located in field

Area is computed to nearest 1 sq. ft.