Description Westview Industrial Park

That part of the Southeast quarter (SE¼) of the South West quarter (SW¼) of Section 20, Township 28, Range 22, described as follows:- Beginning at a point 600 feet East and 225 feet North of the Southwest corner of said SE¼, SW¼, Section 20, being the Northerly line of Marie Avenue, thence North 45°00 East along the Northerly line of Marie Avenue a distance of 259.04 feet to the beginning of a curve to the Northeast, Radius 392.04 feet a distance of 108.5 feet, thence Northwesterly, bearing North 22°00 West a distance of 53.85 feet, thence West and parallel to the South line of said SE¼, SW¼ a distance of 253.35 feet, thence South 296.48 feet and parallel to the West line of said SE¼, SW¼ to the point of beginning, containing 1.02 acres.

W.H. Carlson
Registered Surveyor

Scale 1"=100'
Sept. 15, 1965
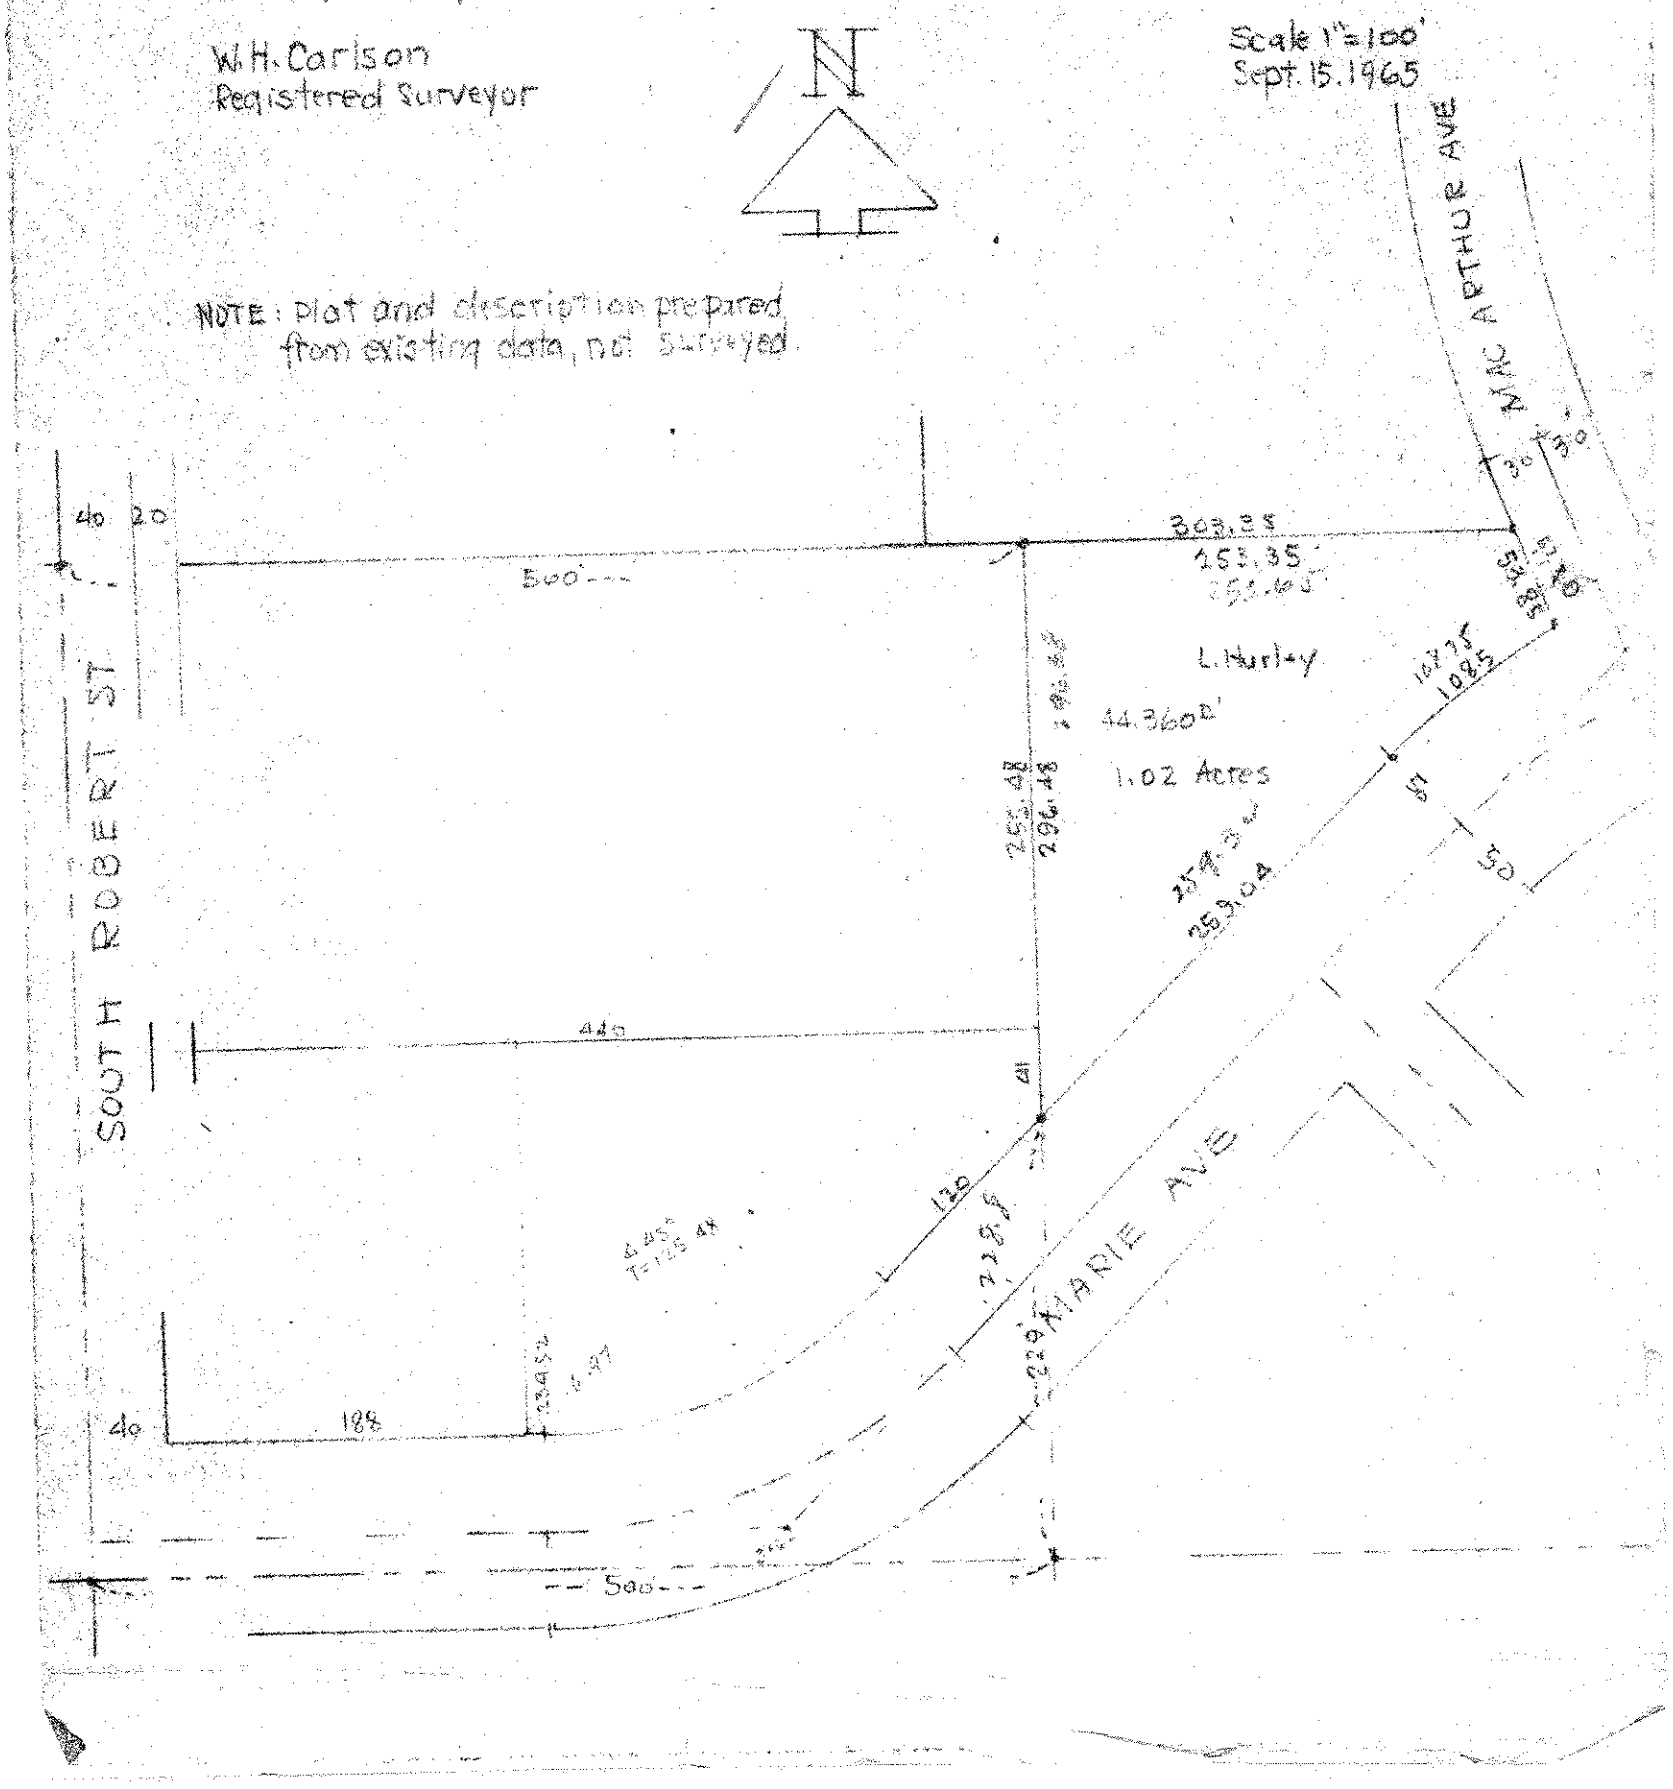
NOTE: Plat and discription prepared from existing data, not surveyed.