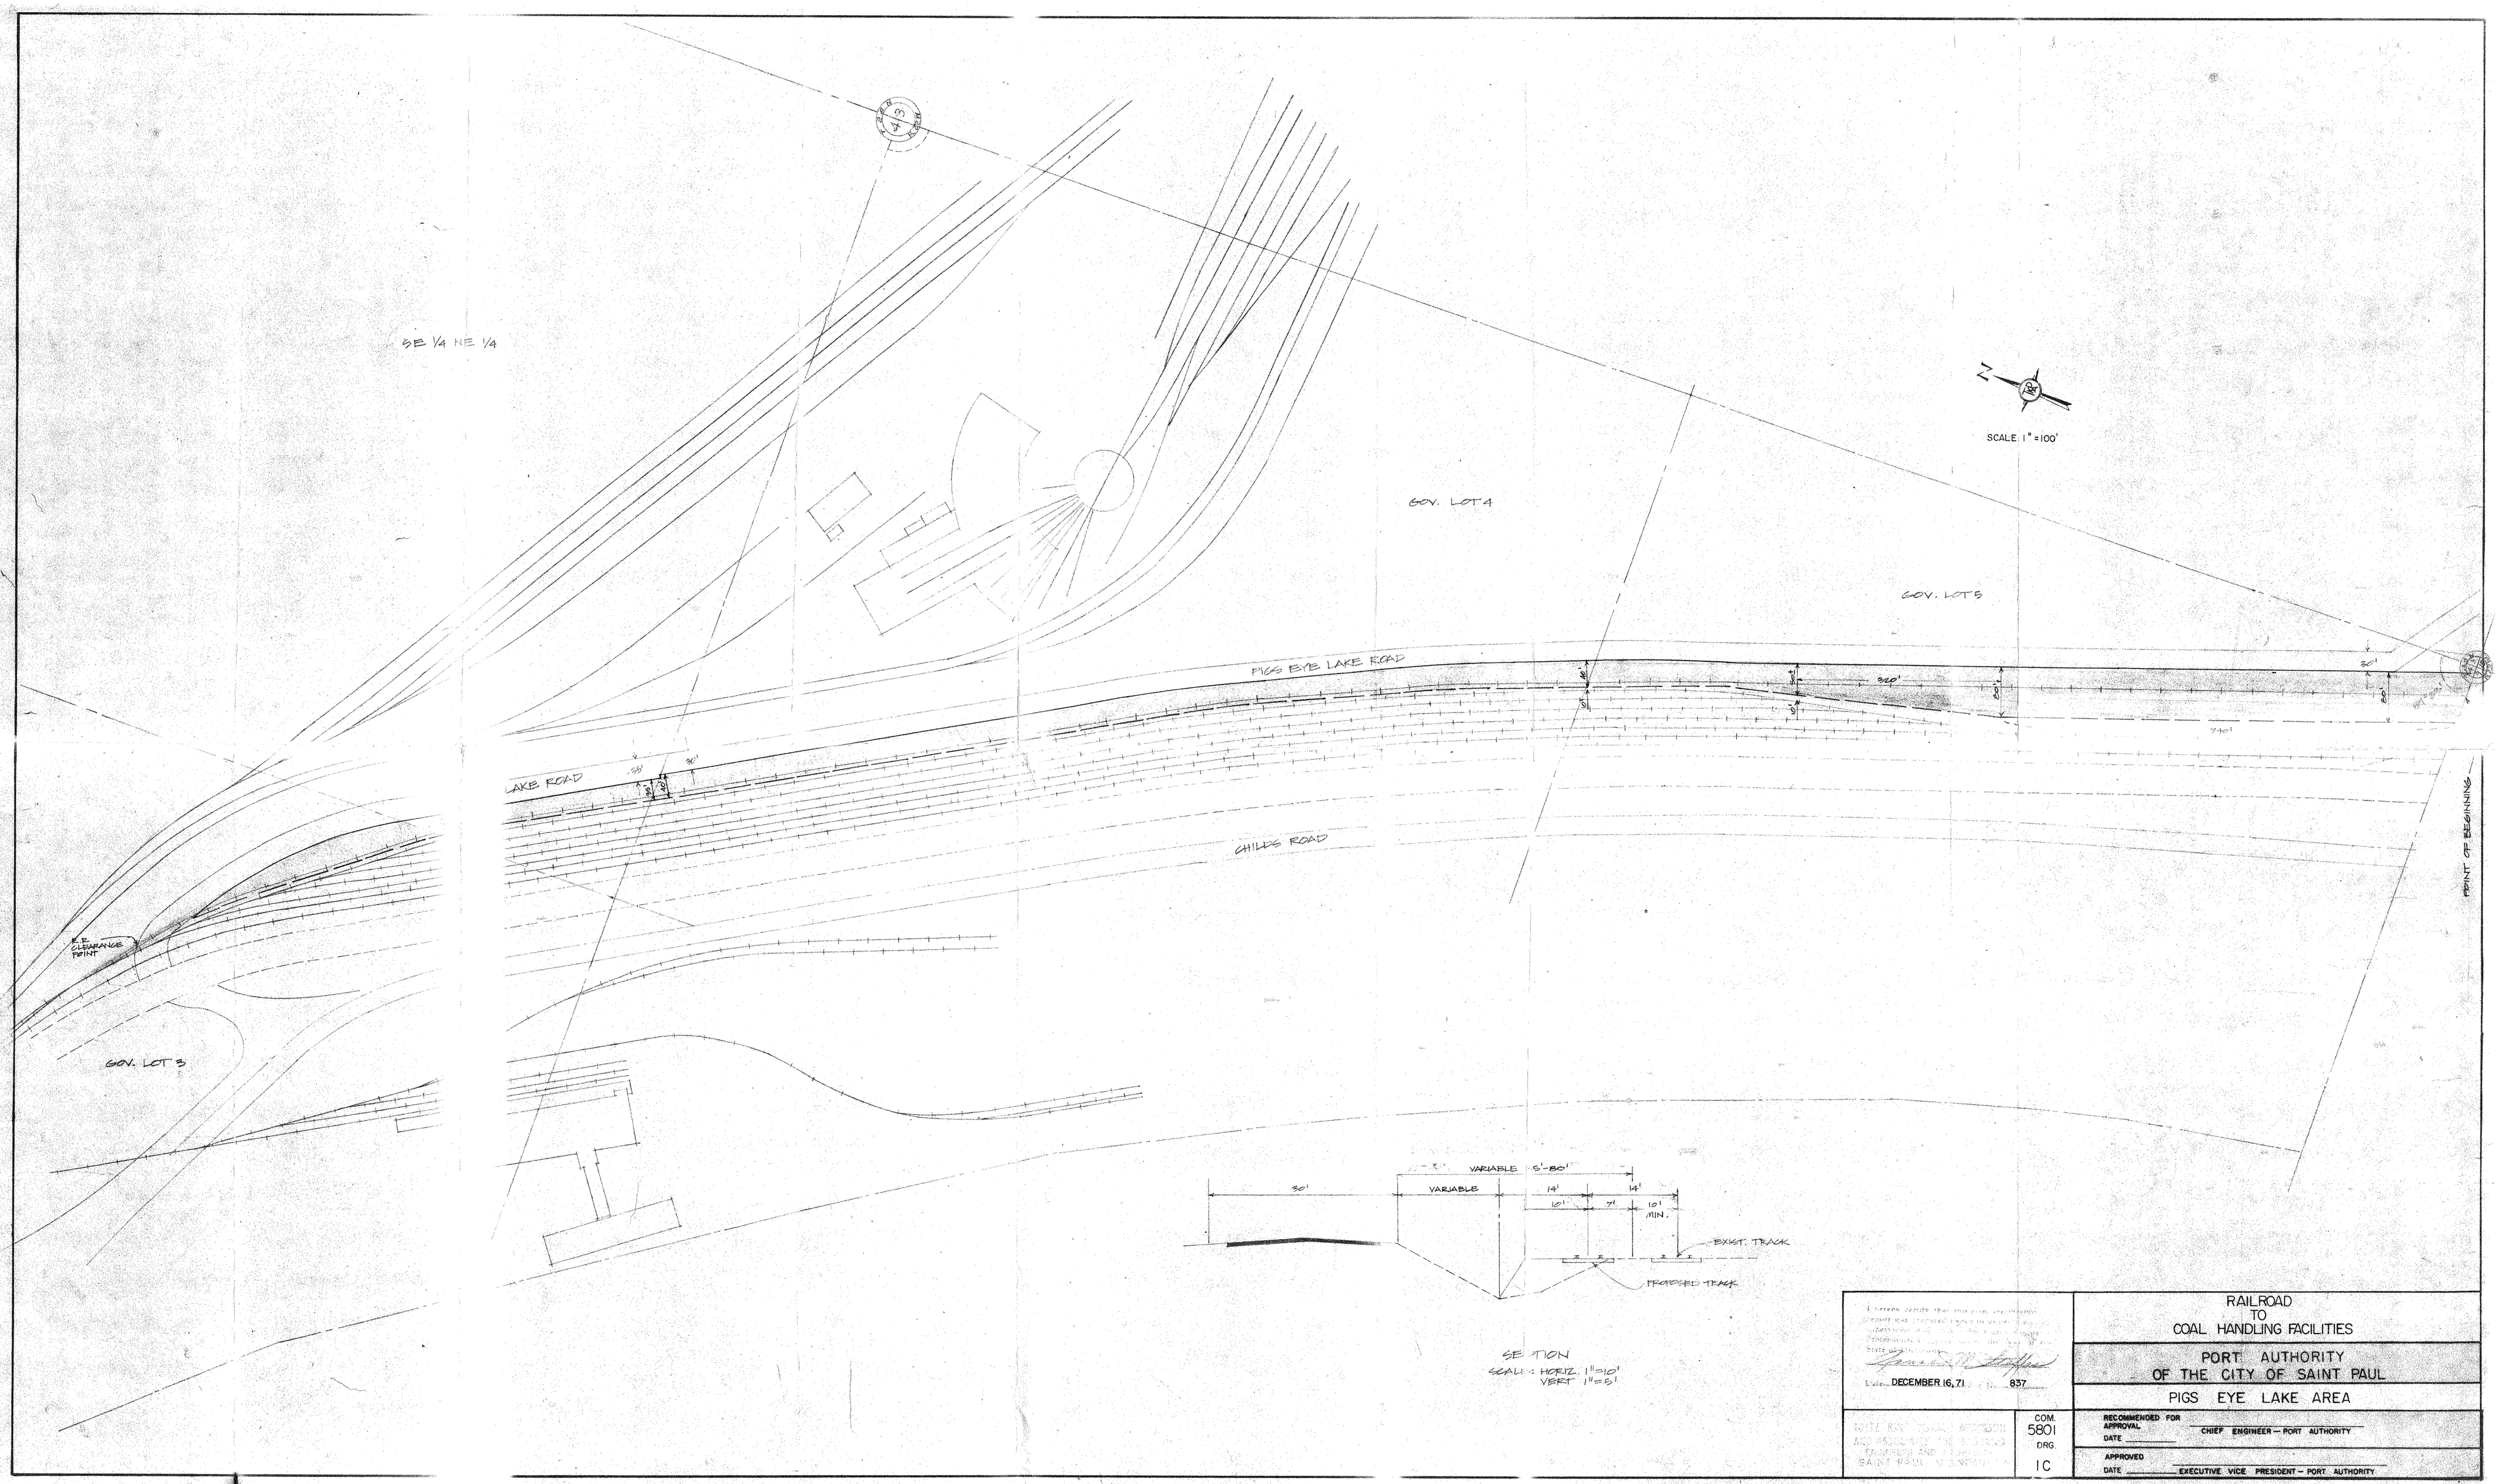
SE 1/4 NE 1/4
GOV. LOT 4
GOV. LOT 5
GOV. LOT 3
PIGS EYE LAKE ROAD
LAKE ROAD
CHILDS ROAD
POINT OF BEGINNING
CLEARANCE POINT
SCALE: 1" = 100'
VARIABLE 5'-80'
VARIABLE
30'
14'
14'
10'
7'
10' MIN.
EXIST. TRACK
PROPOSED TRACK
SECTION
SCALE: HORIZ. 1" = 10'
VERT 1" = 5'
DECEMBER 16, 71
837
COM.
5801
DRG.
1C
RAILROAD
TO
COAL HANDLING FACILITIES
PORT AUTHORITY
OF THE CITY OF SAINT PAUL
PIGS EYE LAKE AREA
RECOMMENDED FOR APPROVAL
CHIEF ENGINEER — PORT AUTHORITY
DATE
APPROVED
DATE
EXECUTIVE VICE PRESIDENT — PORT AUTHORITY