5 28 22

Certificate of Survey

From the office of

GEORGI- SCHMIDT & ASSOC. INC.

3092 No. Lexington Ave., Roseville, Mn. 55113

LAND SURVEYING

483-4408

I Hereby Certify that this plat shows a survey made by me of the property described on this plat, ~~and that the corners are correctly placed as shown,~~ that this survey, plan or report was prepared by me, or under my direct supervision; and that I am a duly registered Land Surveyor under the Laws of the State of Minnesota.

Job Number: 3637

Surveyed For Port Authority - City of St. Paul

Date 6/6/88

Scale 1" = 200'

By _____
REGISTERED LAND SURVEYOR
Mn. Registration No. 10459

DESCRIPTION: (Contains 184,161 sq.ft. or 4.2278 acres, more or less)

Lots 4 and 5, Block 2, Riverview Industrial Park No. 1.

Ramsey County, MN.

* Easements as per plat only shown.

** No field work done for this survey - Lots shown as per plat.
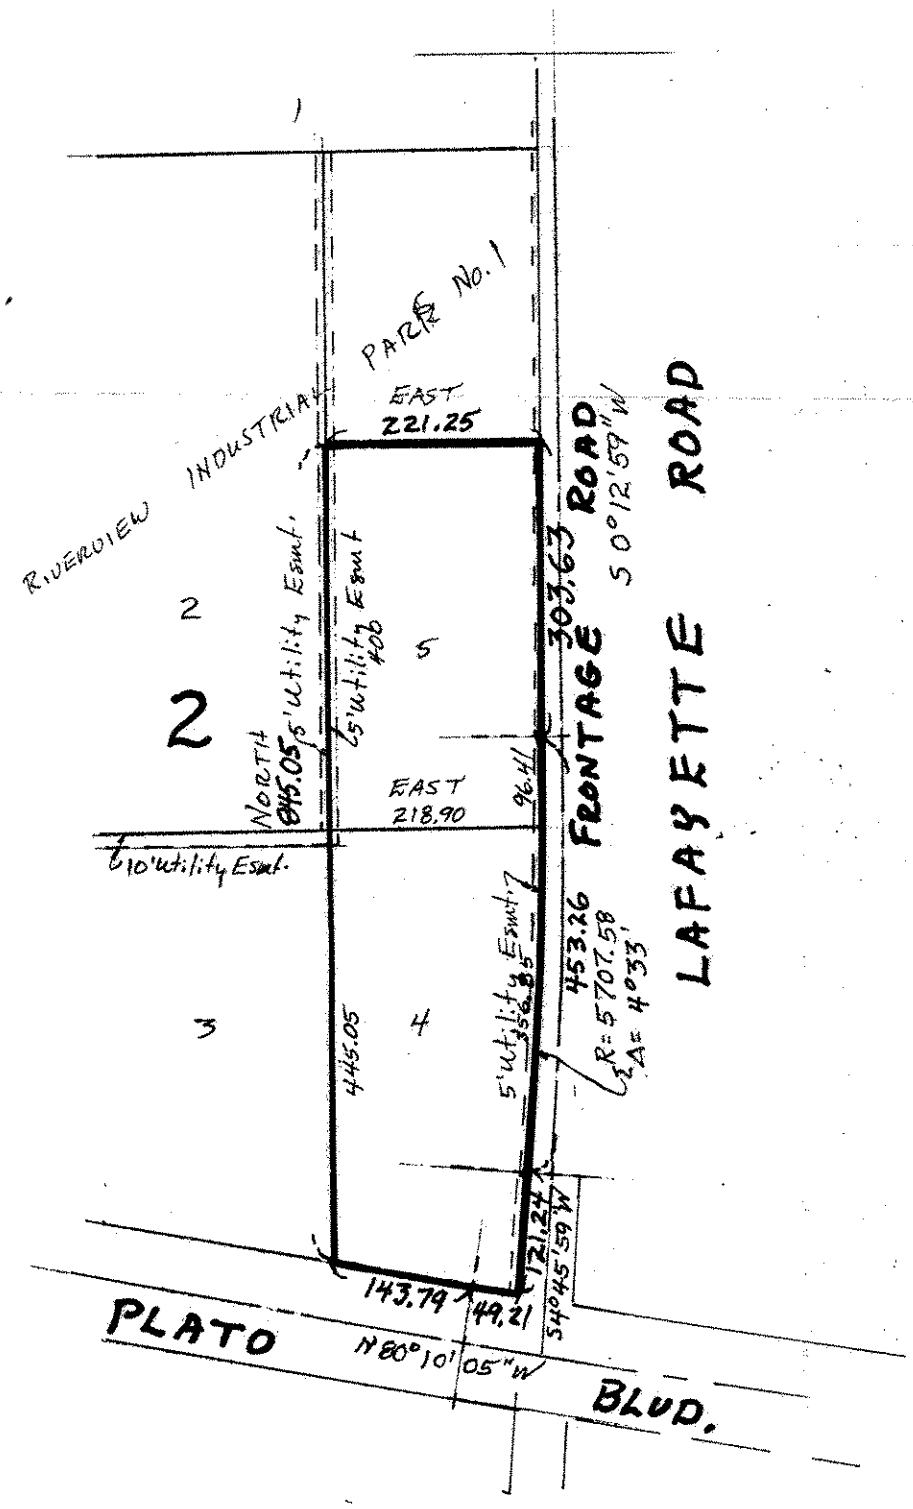
Bears assumed.