16 28 23

Proposed Platting
of

SUNNYWOOD ADDITION

June 17, 1972
Scale: 1 inch = 30 feet.

John R. Turpin
Surveyor

Land description: Lot 1, Block 4, Magoffin's Hilltop and parts of vacated Sunny Slope Lane and S. Wheeler Street.
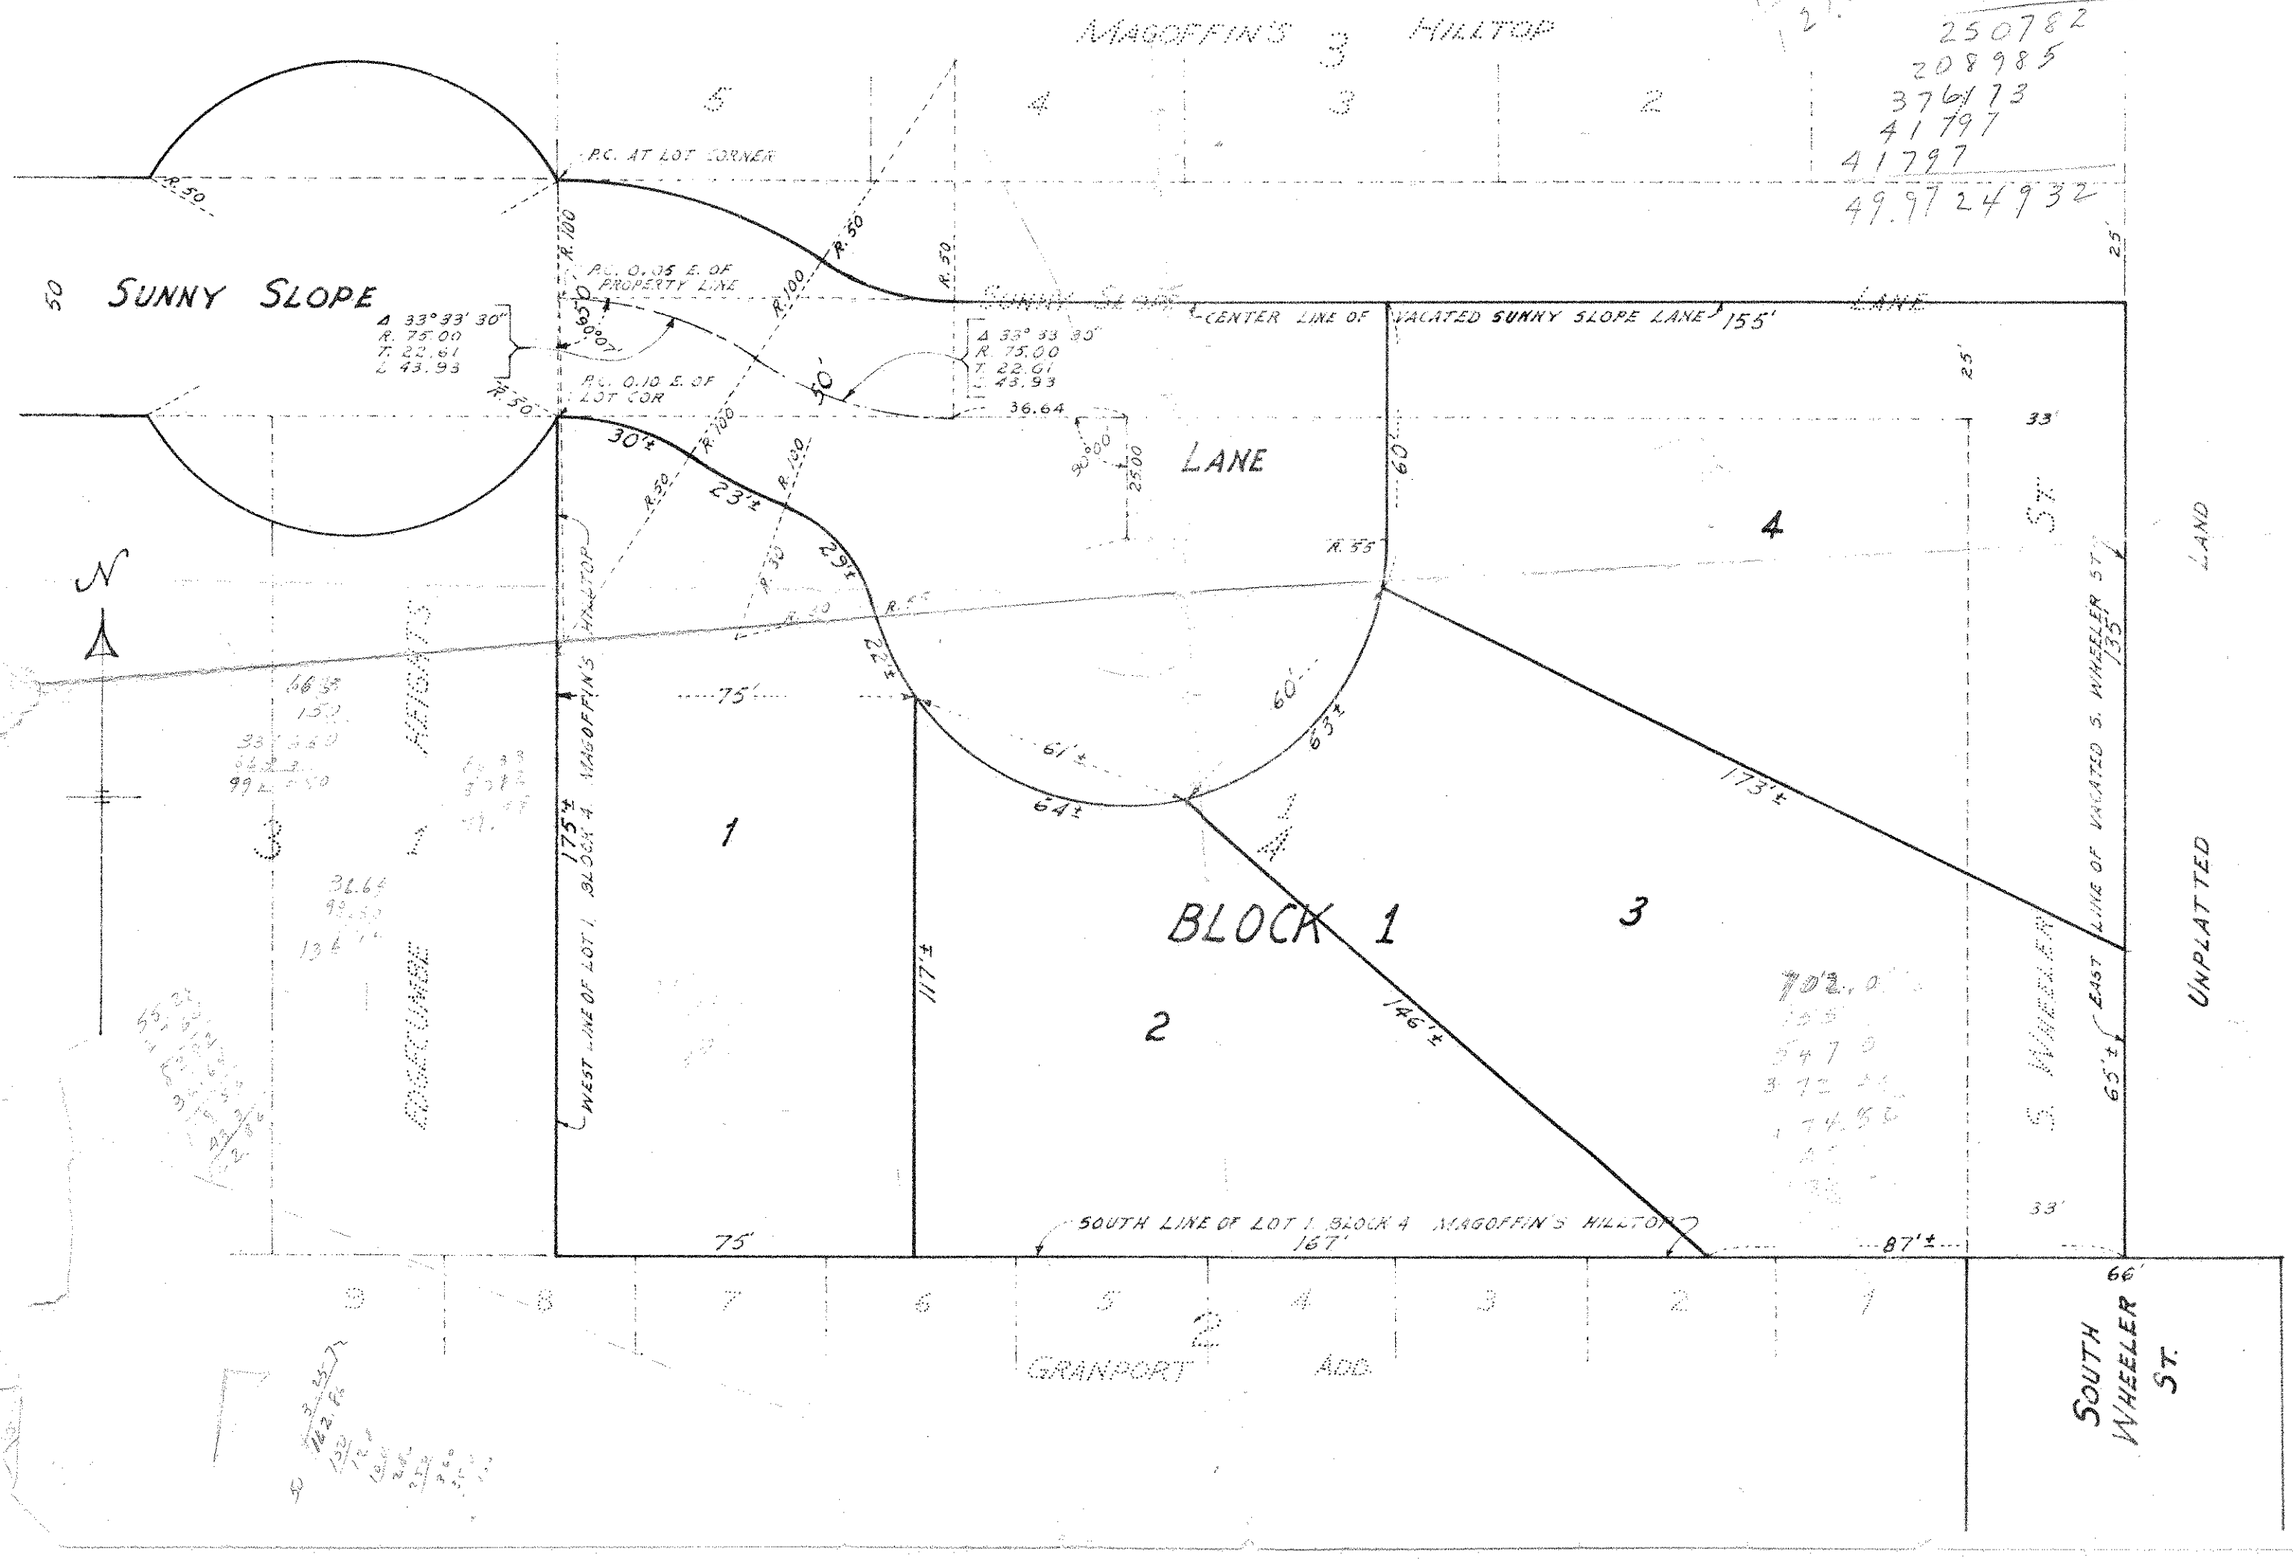
Land Owner: Mr. Eugene Rancone
3250 W. 66th Street
Edina, Minnesota