5 29 22

Certificate of Survey

From the office of

GEORGI- SCHMIDT & ASSOC. INC.

3092 No. Lexington Ave., Roseville, Mn. 55113

LAND SURVEYING

483-4408

I Hereby Certify that this plat shows a survey made by me of the property described on this plat, and that the corners are correctly placed as shown

Job Number: 1606

Surveyed For Thomas Picka

Date 6/13/84

Scale 1" = 40'

By _____ REGISTERED LAND SURVEYOR

Description: (Total -) - as per survey by F.R. Kvidera dated Sept. 25, 1973.

Except the North 856.22 feet thereof, that part of Lot 12, Auditor's Subdivision No.43 lying North of Branch B-1 of County Ditch No. 7, Ramsey County, Minnesota. Subject to Greenbrier Street.

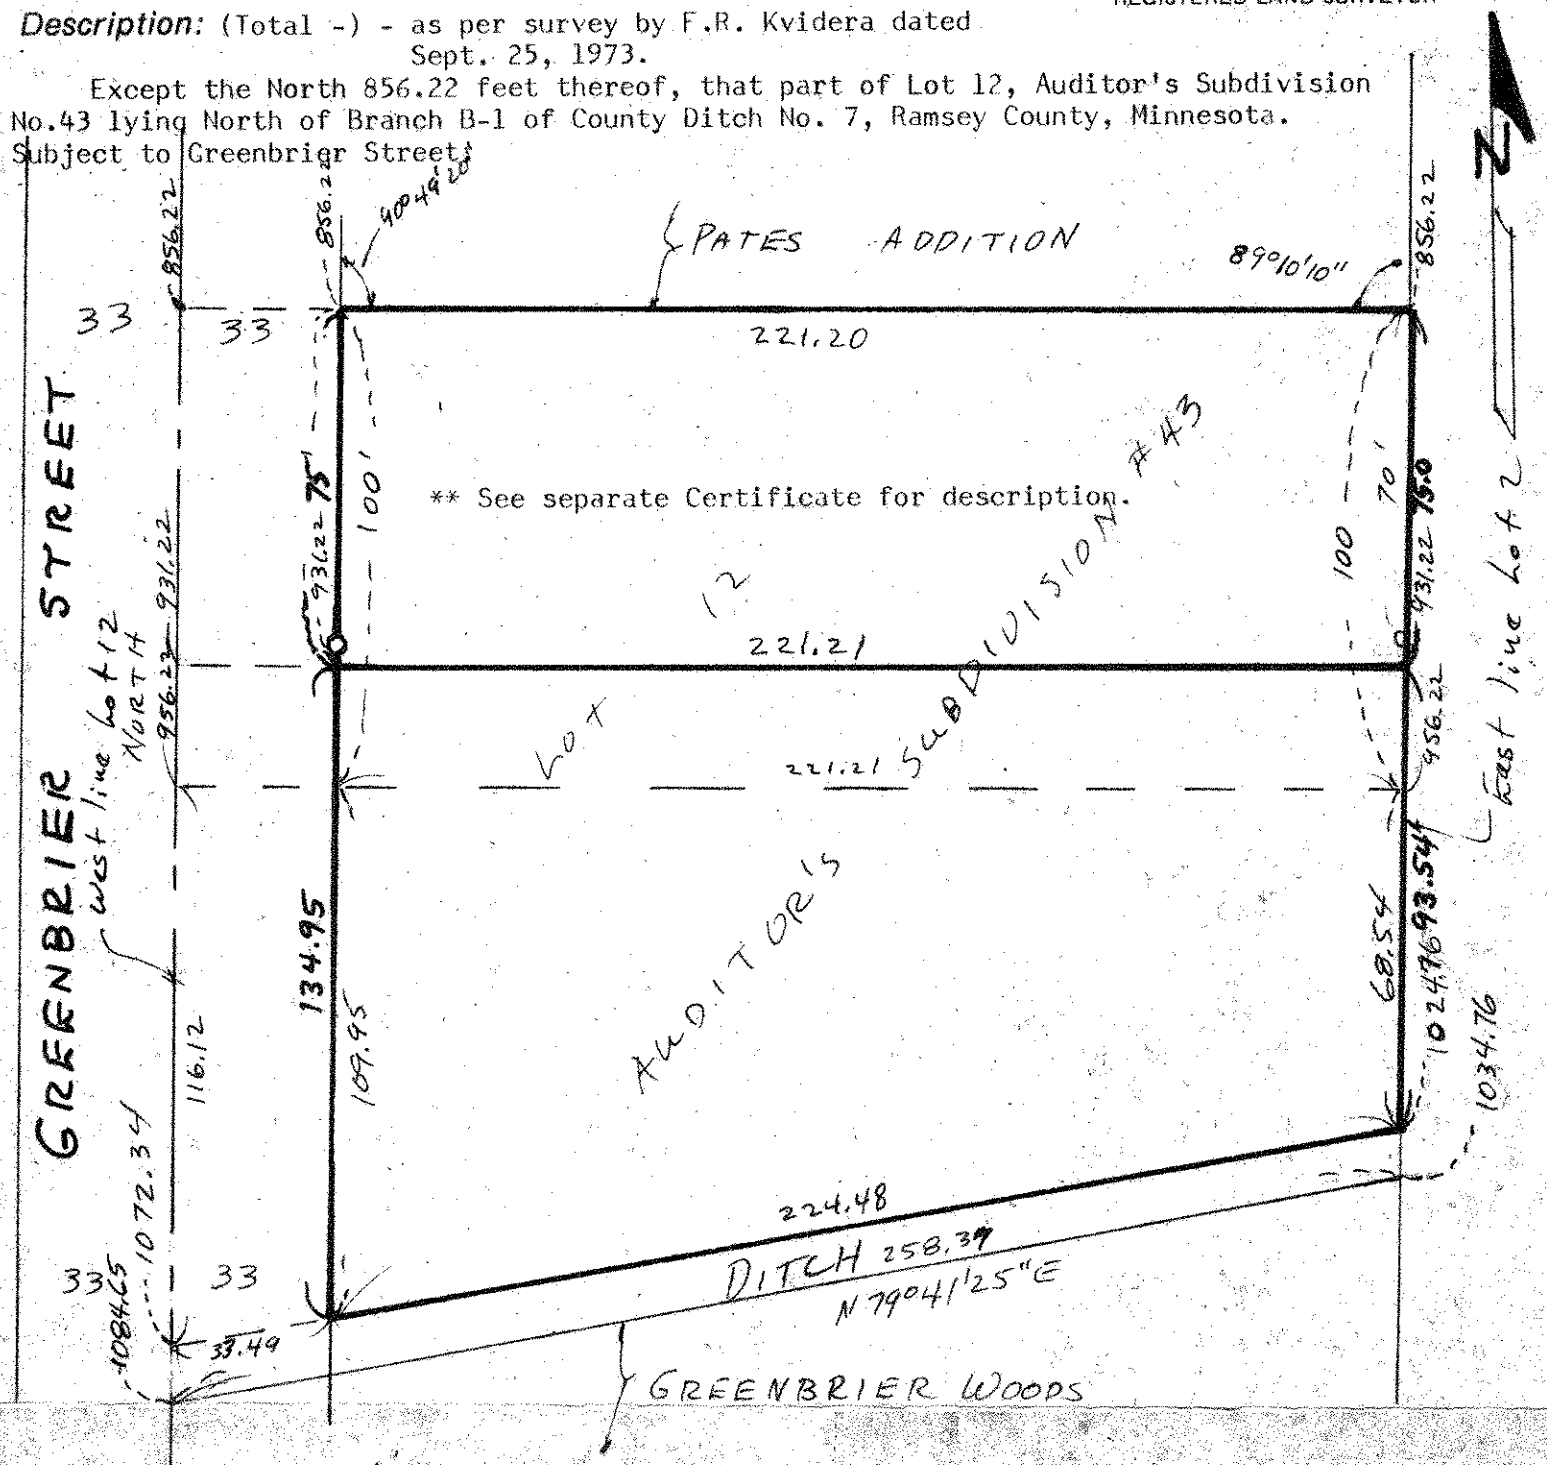

Description: (Remainder)

Except the North 931.22 feet thereof, that part of Lot 12, Auditor's Subdivision No. 43 lying North of Branch B-1 of County Ditch No. 7, Ramsey County, Minnesota, except the West 33 feet thereof for street.

I hereby certify that this survey was prepared by me, or under my direct supervision, and that I am a duly registered Land Surveyor under the laws of the State of Minnesota.

_____
Donald W. Schmidt

Date: _____ Reg.No. 10459