20 29 22

# PHALEN PARK CITY VIEW

ST. PAUL, MINN.

SCALE 1 IN. = 120 FT.
∘ INDICATES IRON PIN

E.B. Mc DONOUGH CO.
SURVEYOR

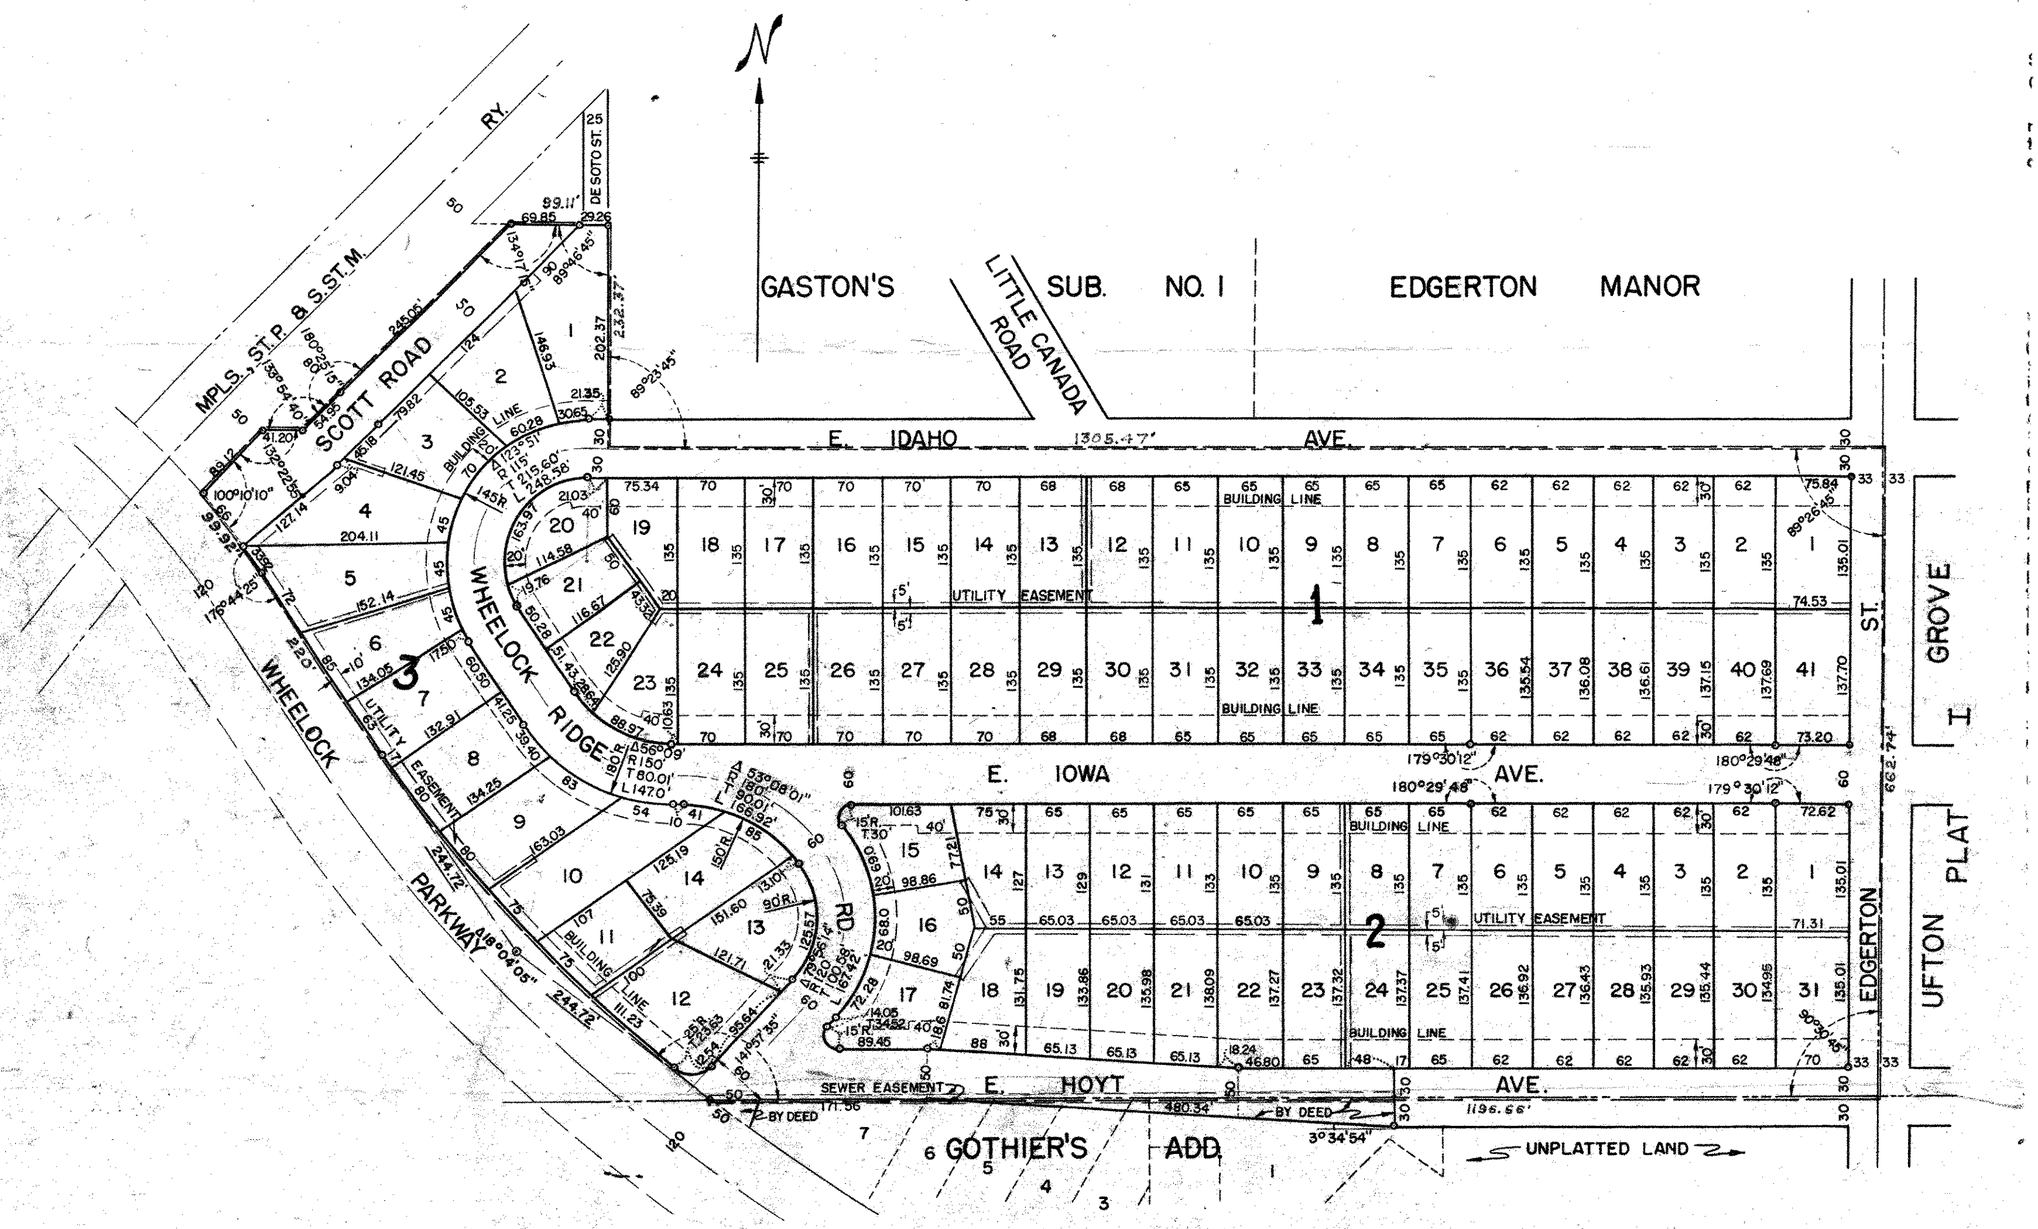


NOTE:

See Document No 1473604 Bk 1606 P.856
Affidavit correcting Lot 7. Blk 3 on file
in Office of Register of Deeds, Ramsey
County, Minn.

Accepted and approved this 25th day of September A.D. 1958

Alvord D. Crampton
B. Ex. Long
Greg Corbett
} Plat Commission

Adrian P. Winkel — Commissioner of Public Works

Accepted and approved Sept. 30 1958
Joseph R. O'Konos
City Clerk

Recorded Sept. 30, 195