COMSTOCK AND DAVIS INC.

SURVEY FOR: LANDMARK CUSTOM HOMES
DESCRIPTION: Lot 10, Block 1, Kohlman Lake Overlook No.3,
Ramsey County, Minnesota.

SCALE: 1 inch = 50 feet

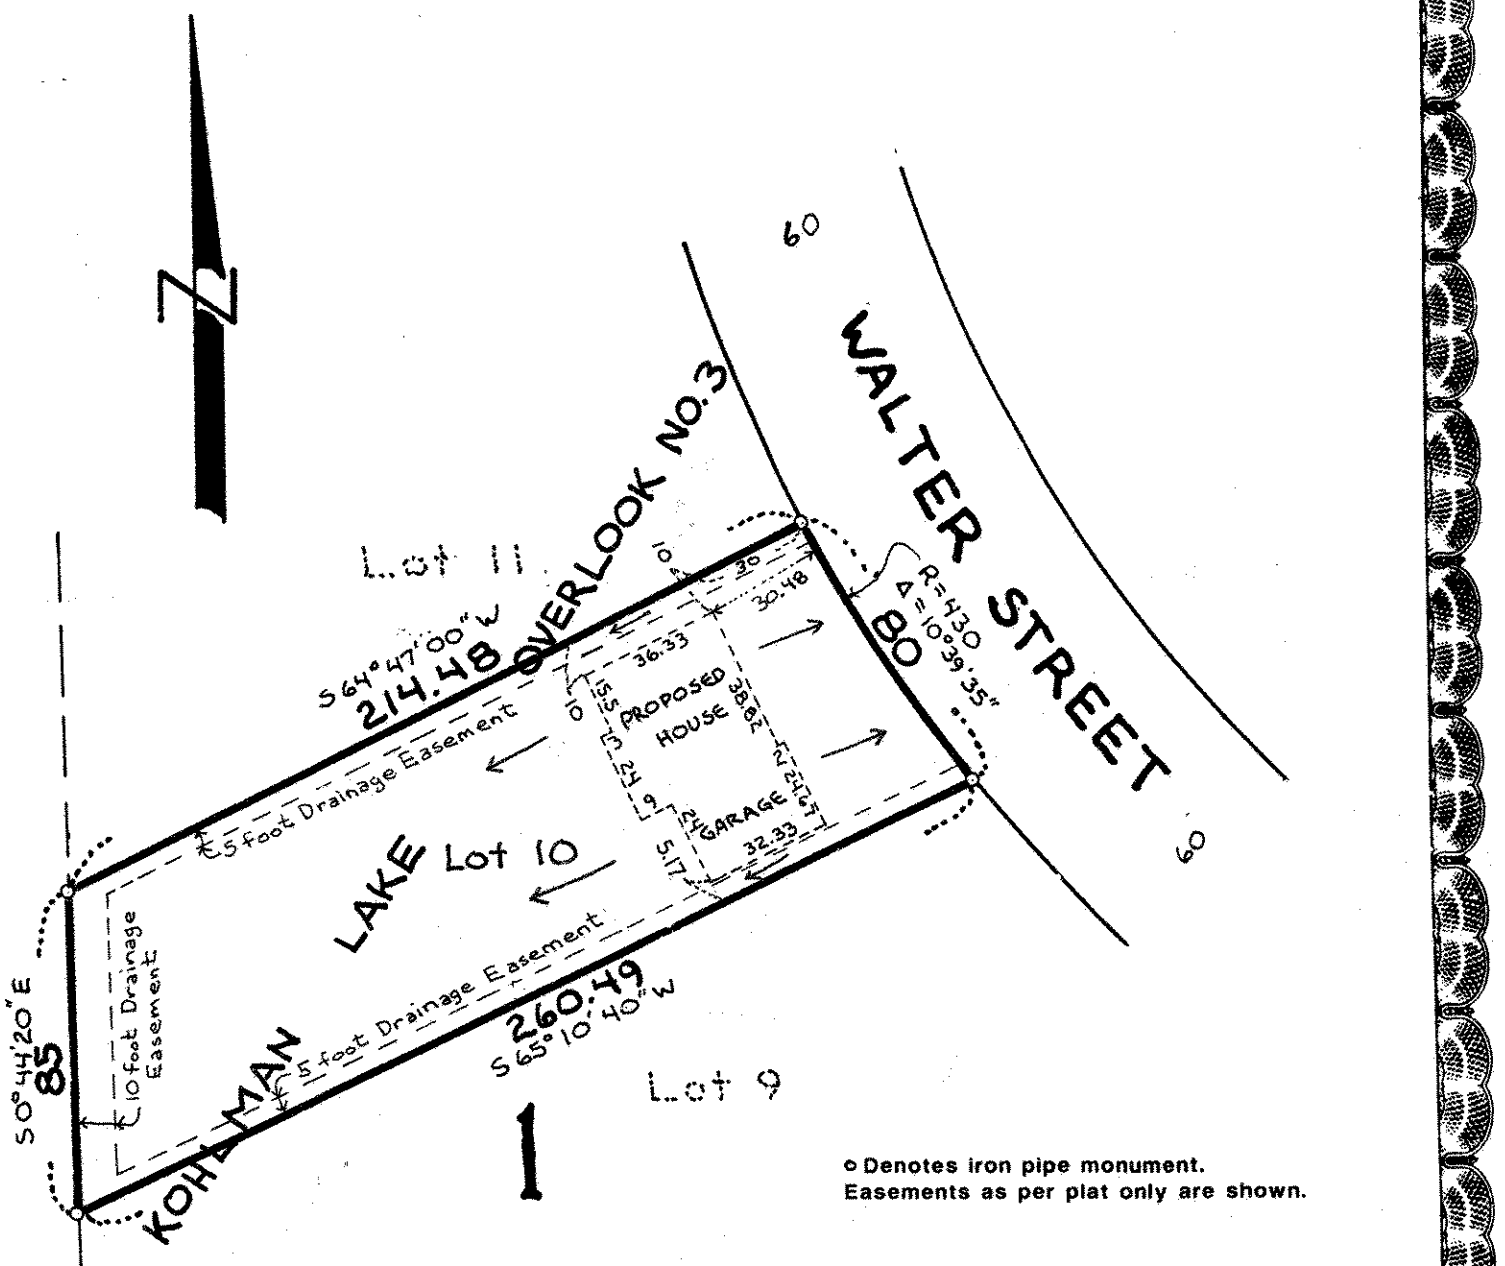

o Denotes iron pipe monument.
Easements as per plat only are shown.

I hereby certify that this survey, plan plat, preliminary plat or report was prepared by me or under my direct supervision and that I am a duly Registered Land Surveyor under the laws of the State of Minnesota.

10459	8/21/92	R-92851	
Reg. No.	Date	Job No.	Book No.