COMSTOCK AND DAVIS INC.

SURVEY FOR: JOHN DEMKO
DESCRIPTION: Lot 8, Block 1, Kohlman Lake Overlook No. 3, Ramsey County, Minnesota.

SCALE: 1"=50'

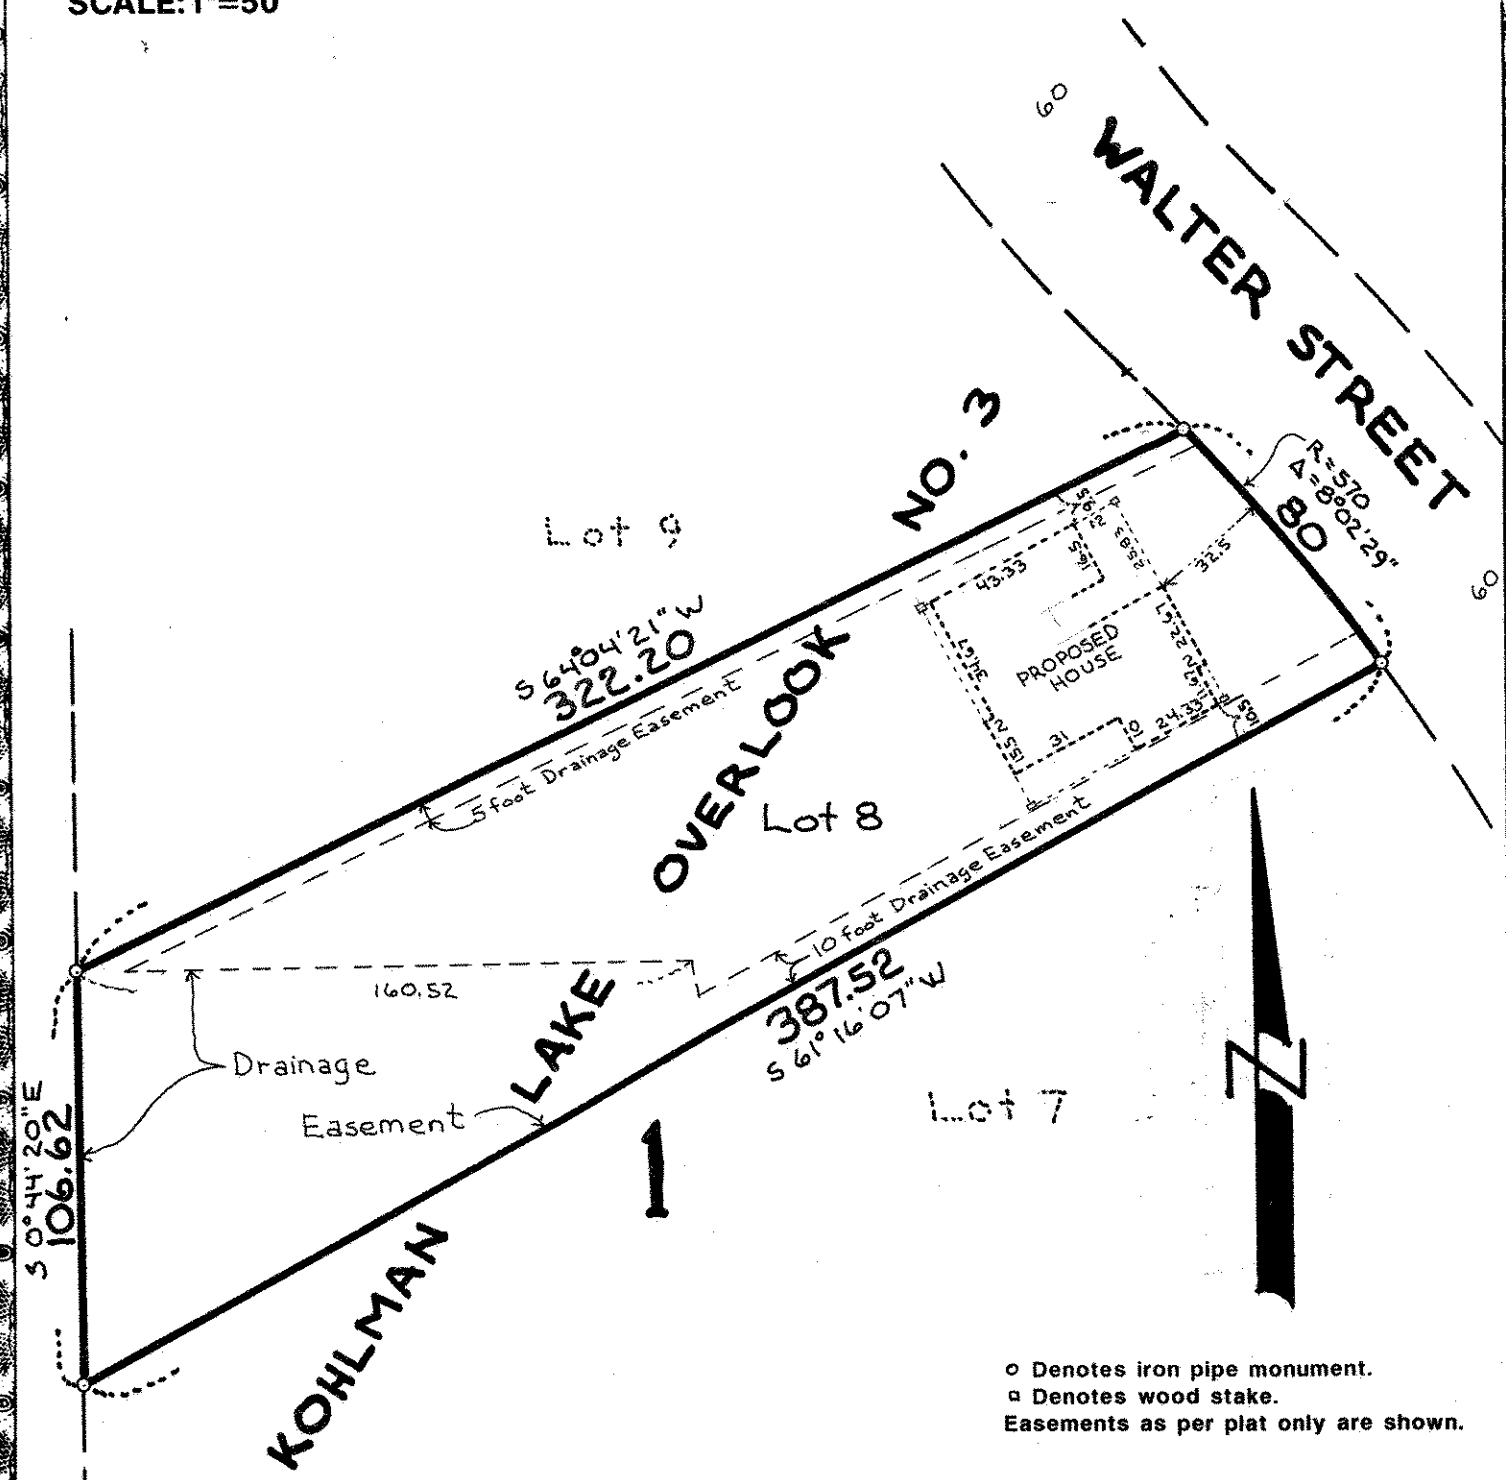

o Denotes iron pipe monument.
□ Denotes wood stake.
Easements as per plat only are shown.

I hereby certify that this survey, plan plat, preliminary plat or report was prepared by me or under my direct supervision and that I am a duly Registered Land Surveyor under the laws of the State of Minnesota.

	10459	11/22/91	R-91856	
	Reg. No.	Date	Job No.	Book No.