SE 8 29 22

Certificate of Survey

FROM THE OFFICE OF

CHARLES O. GEORGI COMPANY

2215 West County Road B Saint Paul, Minnesota 55113

REGISTERED CIVIL ENGINEER AND LAND SURVEYOR

I Hereby Certify that **this plat shows a survey made by me of the property described on this plat, ~~and that the corners are correctly placed as shown~~, and that all locations have been correctly shown.** no corners placed, topo from preliminary plat August 1972, road not built at time of topo.

Surveyed For Pauline Mansour

Date November 1975

Scale 1" = 60'

By Donald W Schmidt
REGISTERED LAND SURVEYOR

Description:

Lot 8,
Block 1,
Ducharme Gervais View Park,
Ramsey County,
Minnesota
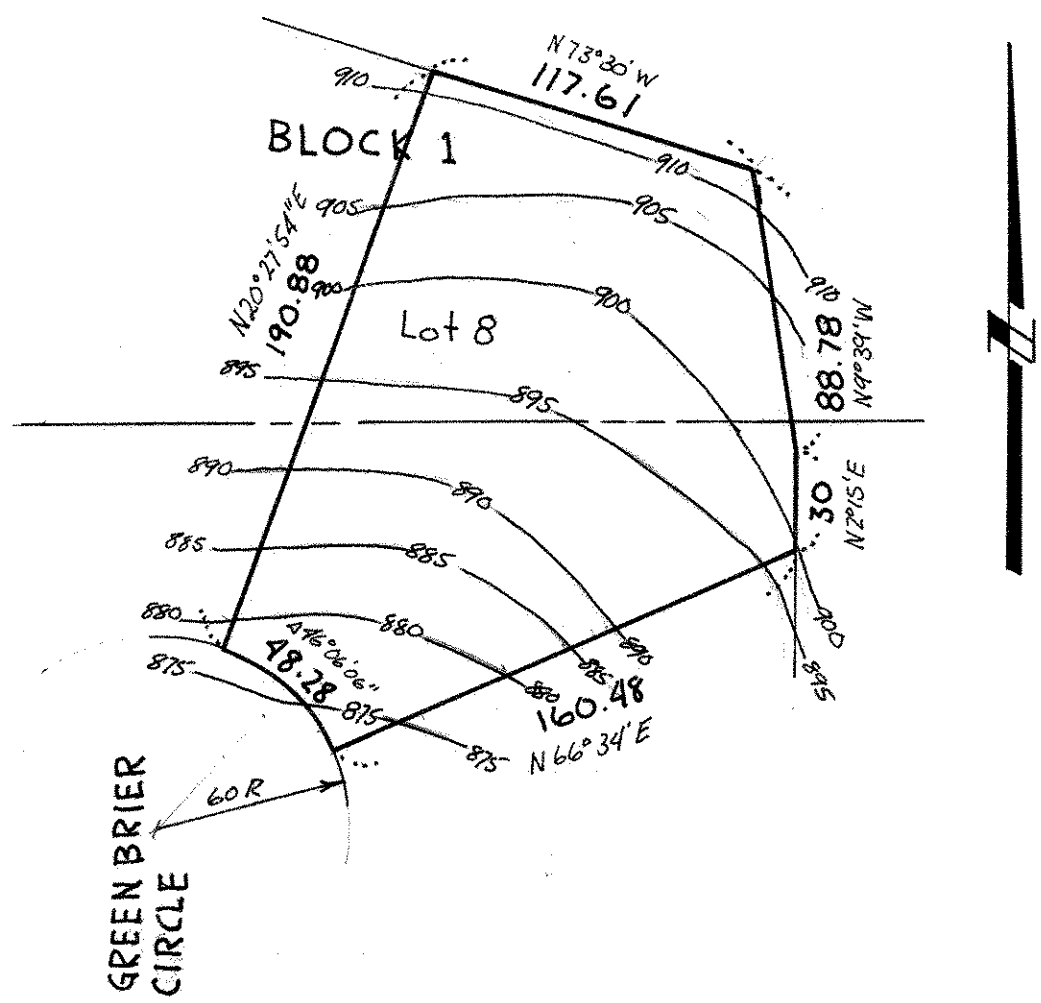
Refer to enclosed topo map.