29-22

COMSTOCK AND DAVIS INC.

3092 N. LEXINGTON AVE. ST. PAUL, MN. 55113 483-4408

SURVEYED FOR: Frank Greczyna
DESCRIPTION: Tract A, Registered Land Survey No. 503, Ramsey County, Minn.

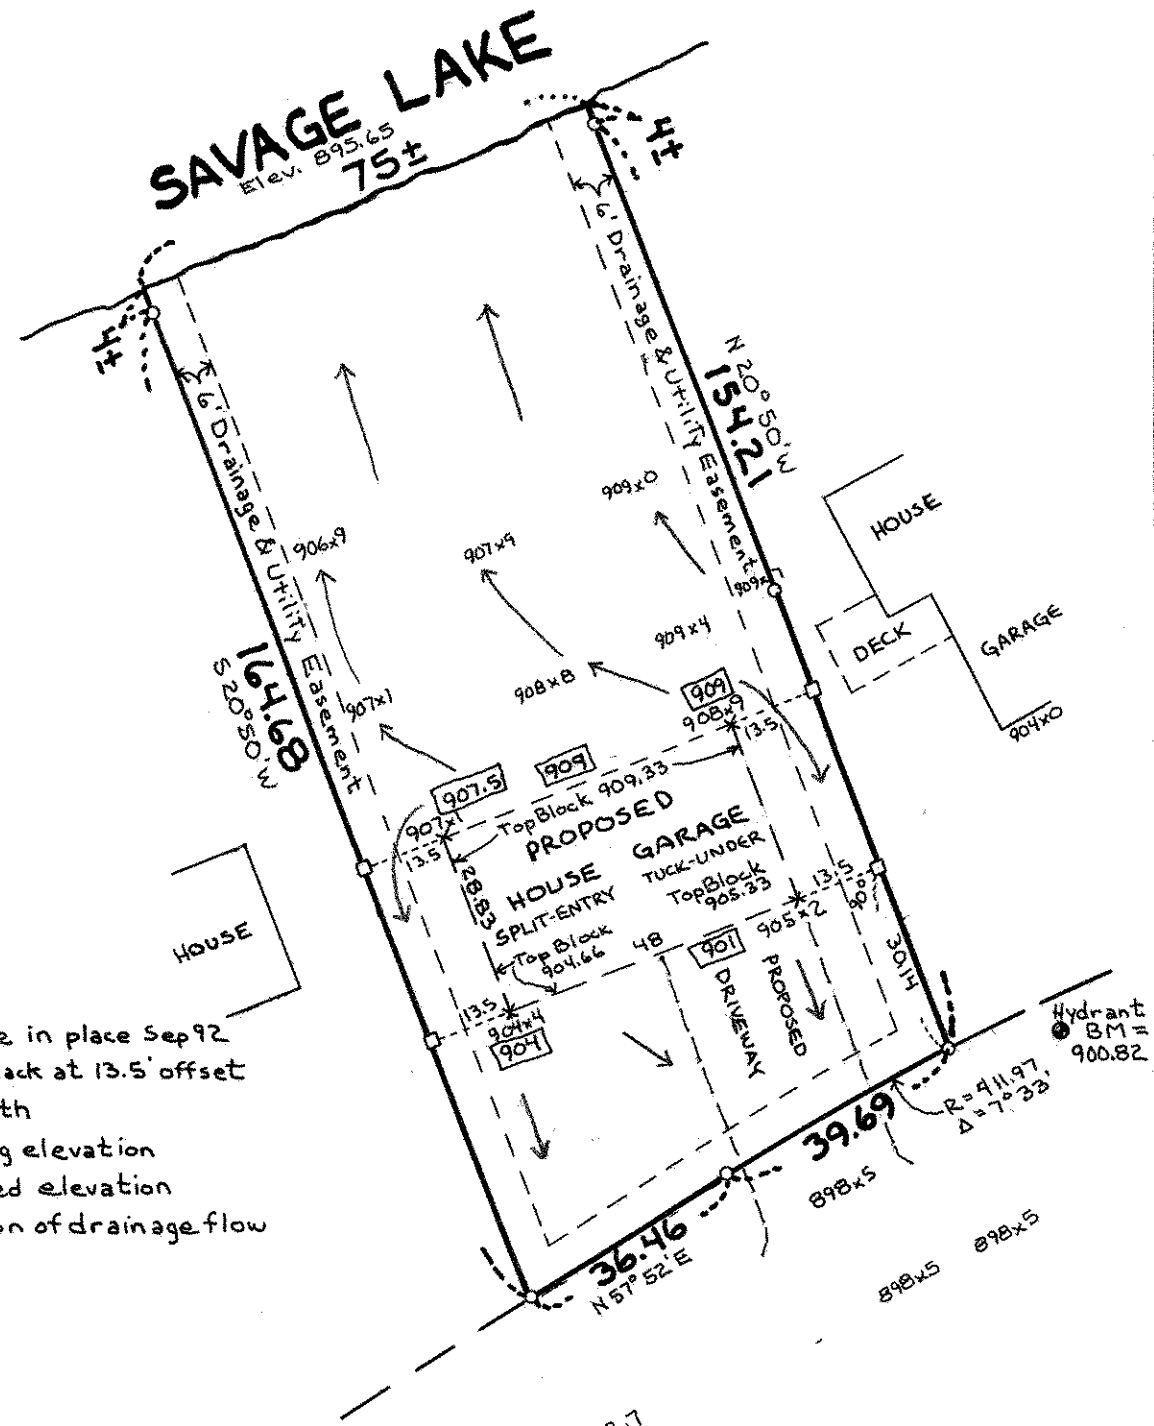

I hereby certify that this survey, plan plat, preliminary plat or report was prepared by me or under my direct supervision and that I am a duly Registered Land Surveyor under the laws of the State of Minnesota.

10459	11/6/92	R-92890	
Reg. No.	Date	Job No.	Book No.