SE6 2923
SW5 2923

FROM THE OFFICE OF

CHARLES O. GEORGI COMPANY

2215 West County Road B — Saint Paul, Minnesota 55113

REGISTERED CIVIL ENGINEER AND LAND SURVEYOR

Certificate of Survey

I Hereby Certify that this plat shows a survey made by me of the property described on this plat, and that the corners are correctly placed as shown, and that all locations have been correctly shown.

File: Rehbein-Husnik.

Note: descriptions are by others as furnished to me.

Surveyed For Vadnais Construction, Inc

Date drawn June 1967 (October 1966)

Scale 1" = 100'

By Charles O. Georgi
REGISTERED LAND SURVEYOR

Description:
That part of the NE 1/4 of the SE 1/4, Section 6, T29N, R23W, 4th P.M. lying South of a line parallel to the North line of said quarter-quarter and 525 feet South thereof measured along the the East line thereof, lying North of a line parallel to the North line of said quarter-quarter and 863.9 feet South thereof measured along the East line thereof, and lying Easterly of the Southeasterly line of old U.S Highway No. 8, Hennepin County, Minn
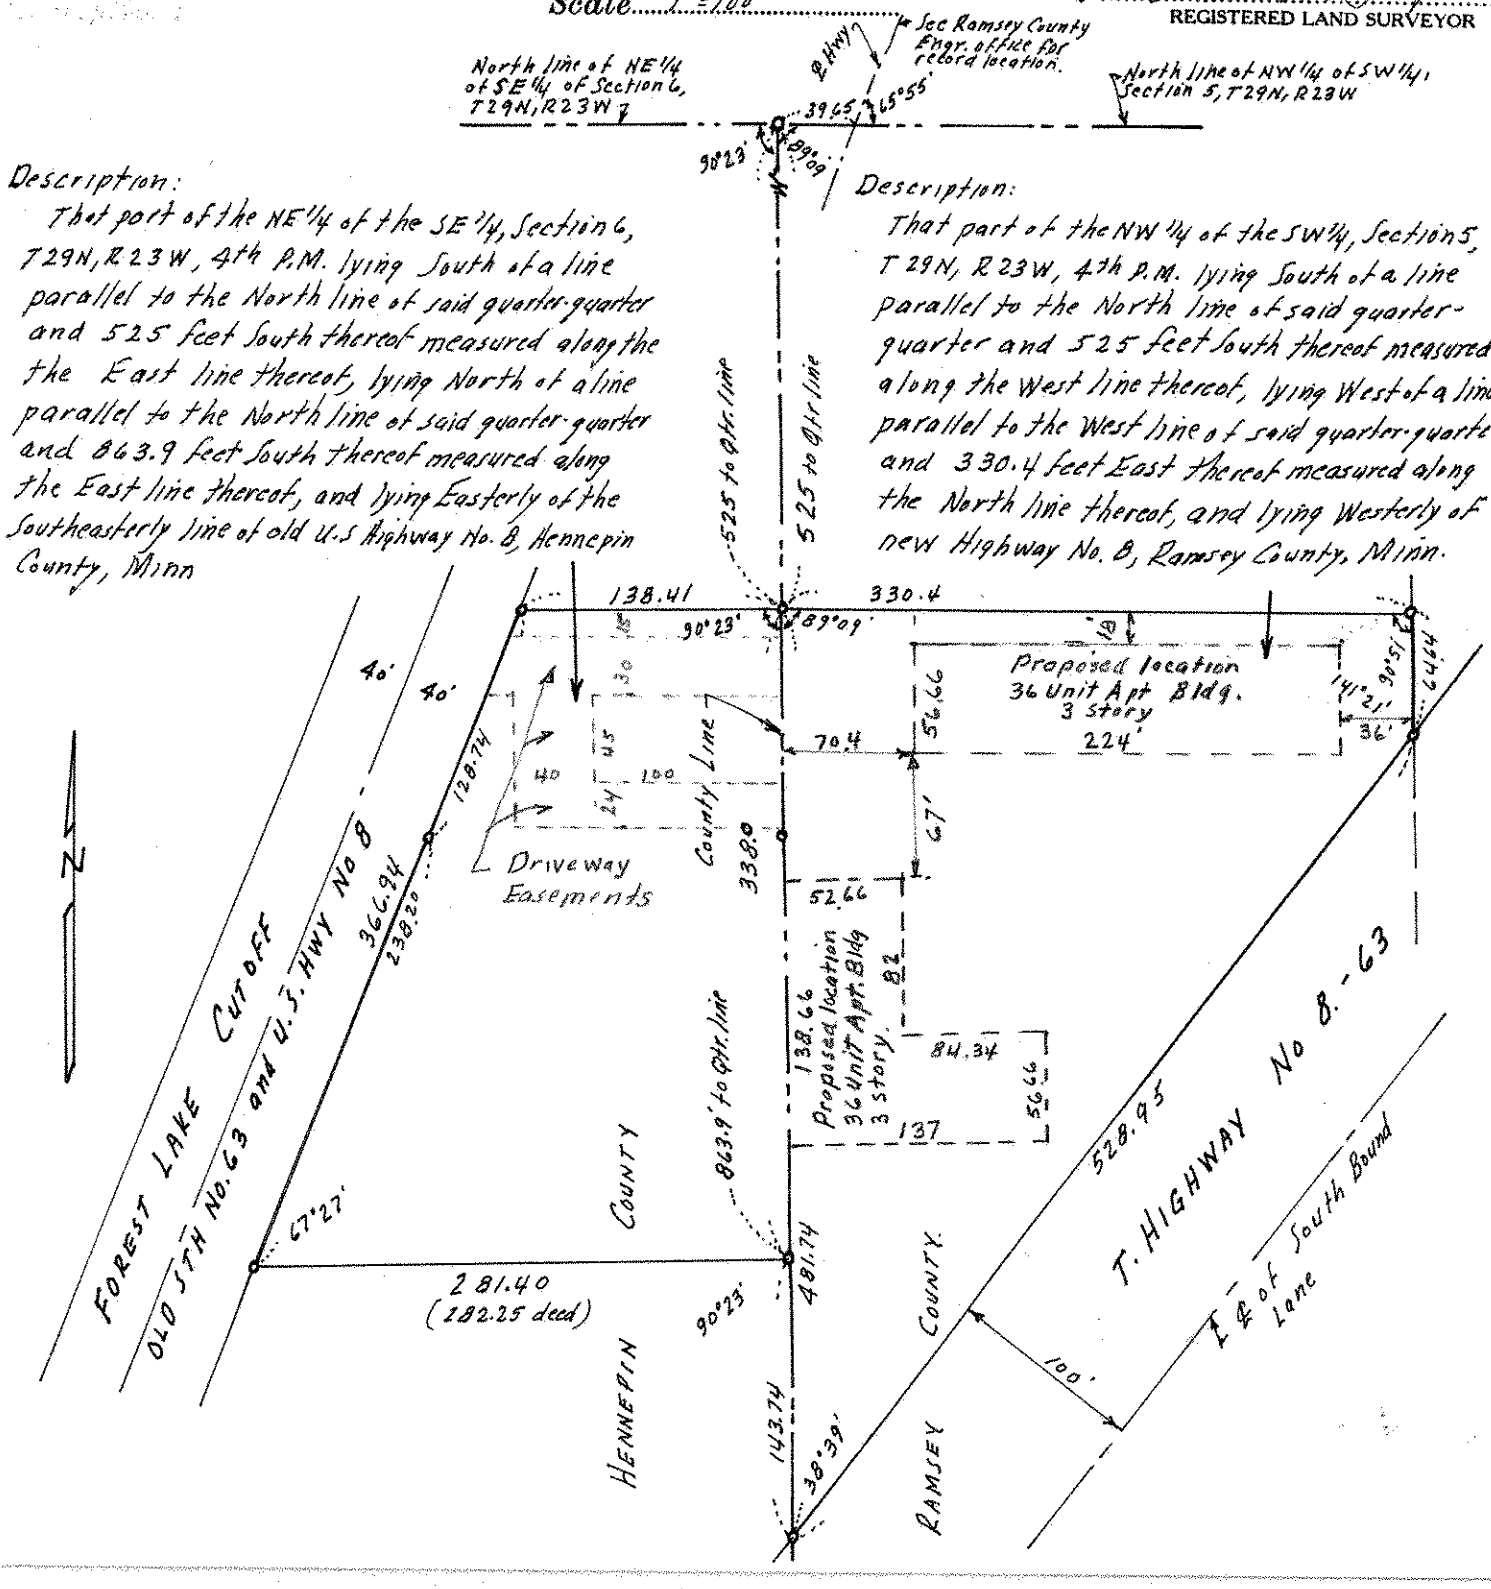
Description:
That part of the NW 1/4 of the SW 1/4, Section 5, T29N, R23W, 4th P.M. lying South of a line parallel to the North line of said quarter-quarter and 525 feet South thereof measured along the West line thereof, lying West of a line parallel to the West line of said quarter-quarter and 330.4 feet East thereof measured along the North line thereof, and lying Westerly of new Highway No. 8, Ramsey County, Minn.