FROM THE OFFICE OF

CHARLES O. GEORGI COMPANY

2215 West County Road B — Saint Paul 8, Minnesota

MINNESOTA REGISTERED LAND SURVEYOR

Certificate of Survey

I Hereby Certify that this plat shows ~~a survey~~ preliminary plat made by me of the property described on this plat, and ~~that the corners are correctly placed as shown~~, and that all locations, encroachments, etc., have been correctly shown.

Surveyed For Ban Con Inc.
Date June 1971
Scale 1" = 100'

By Charles O. Georgi
REGISTERED LAND SURVEYOR
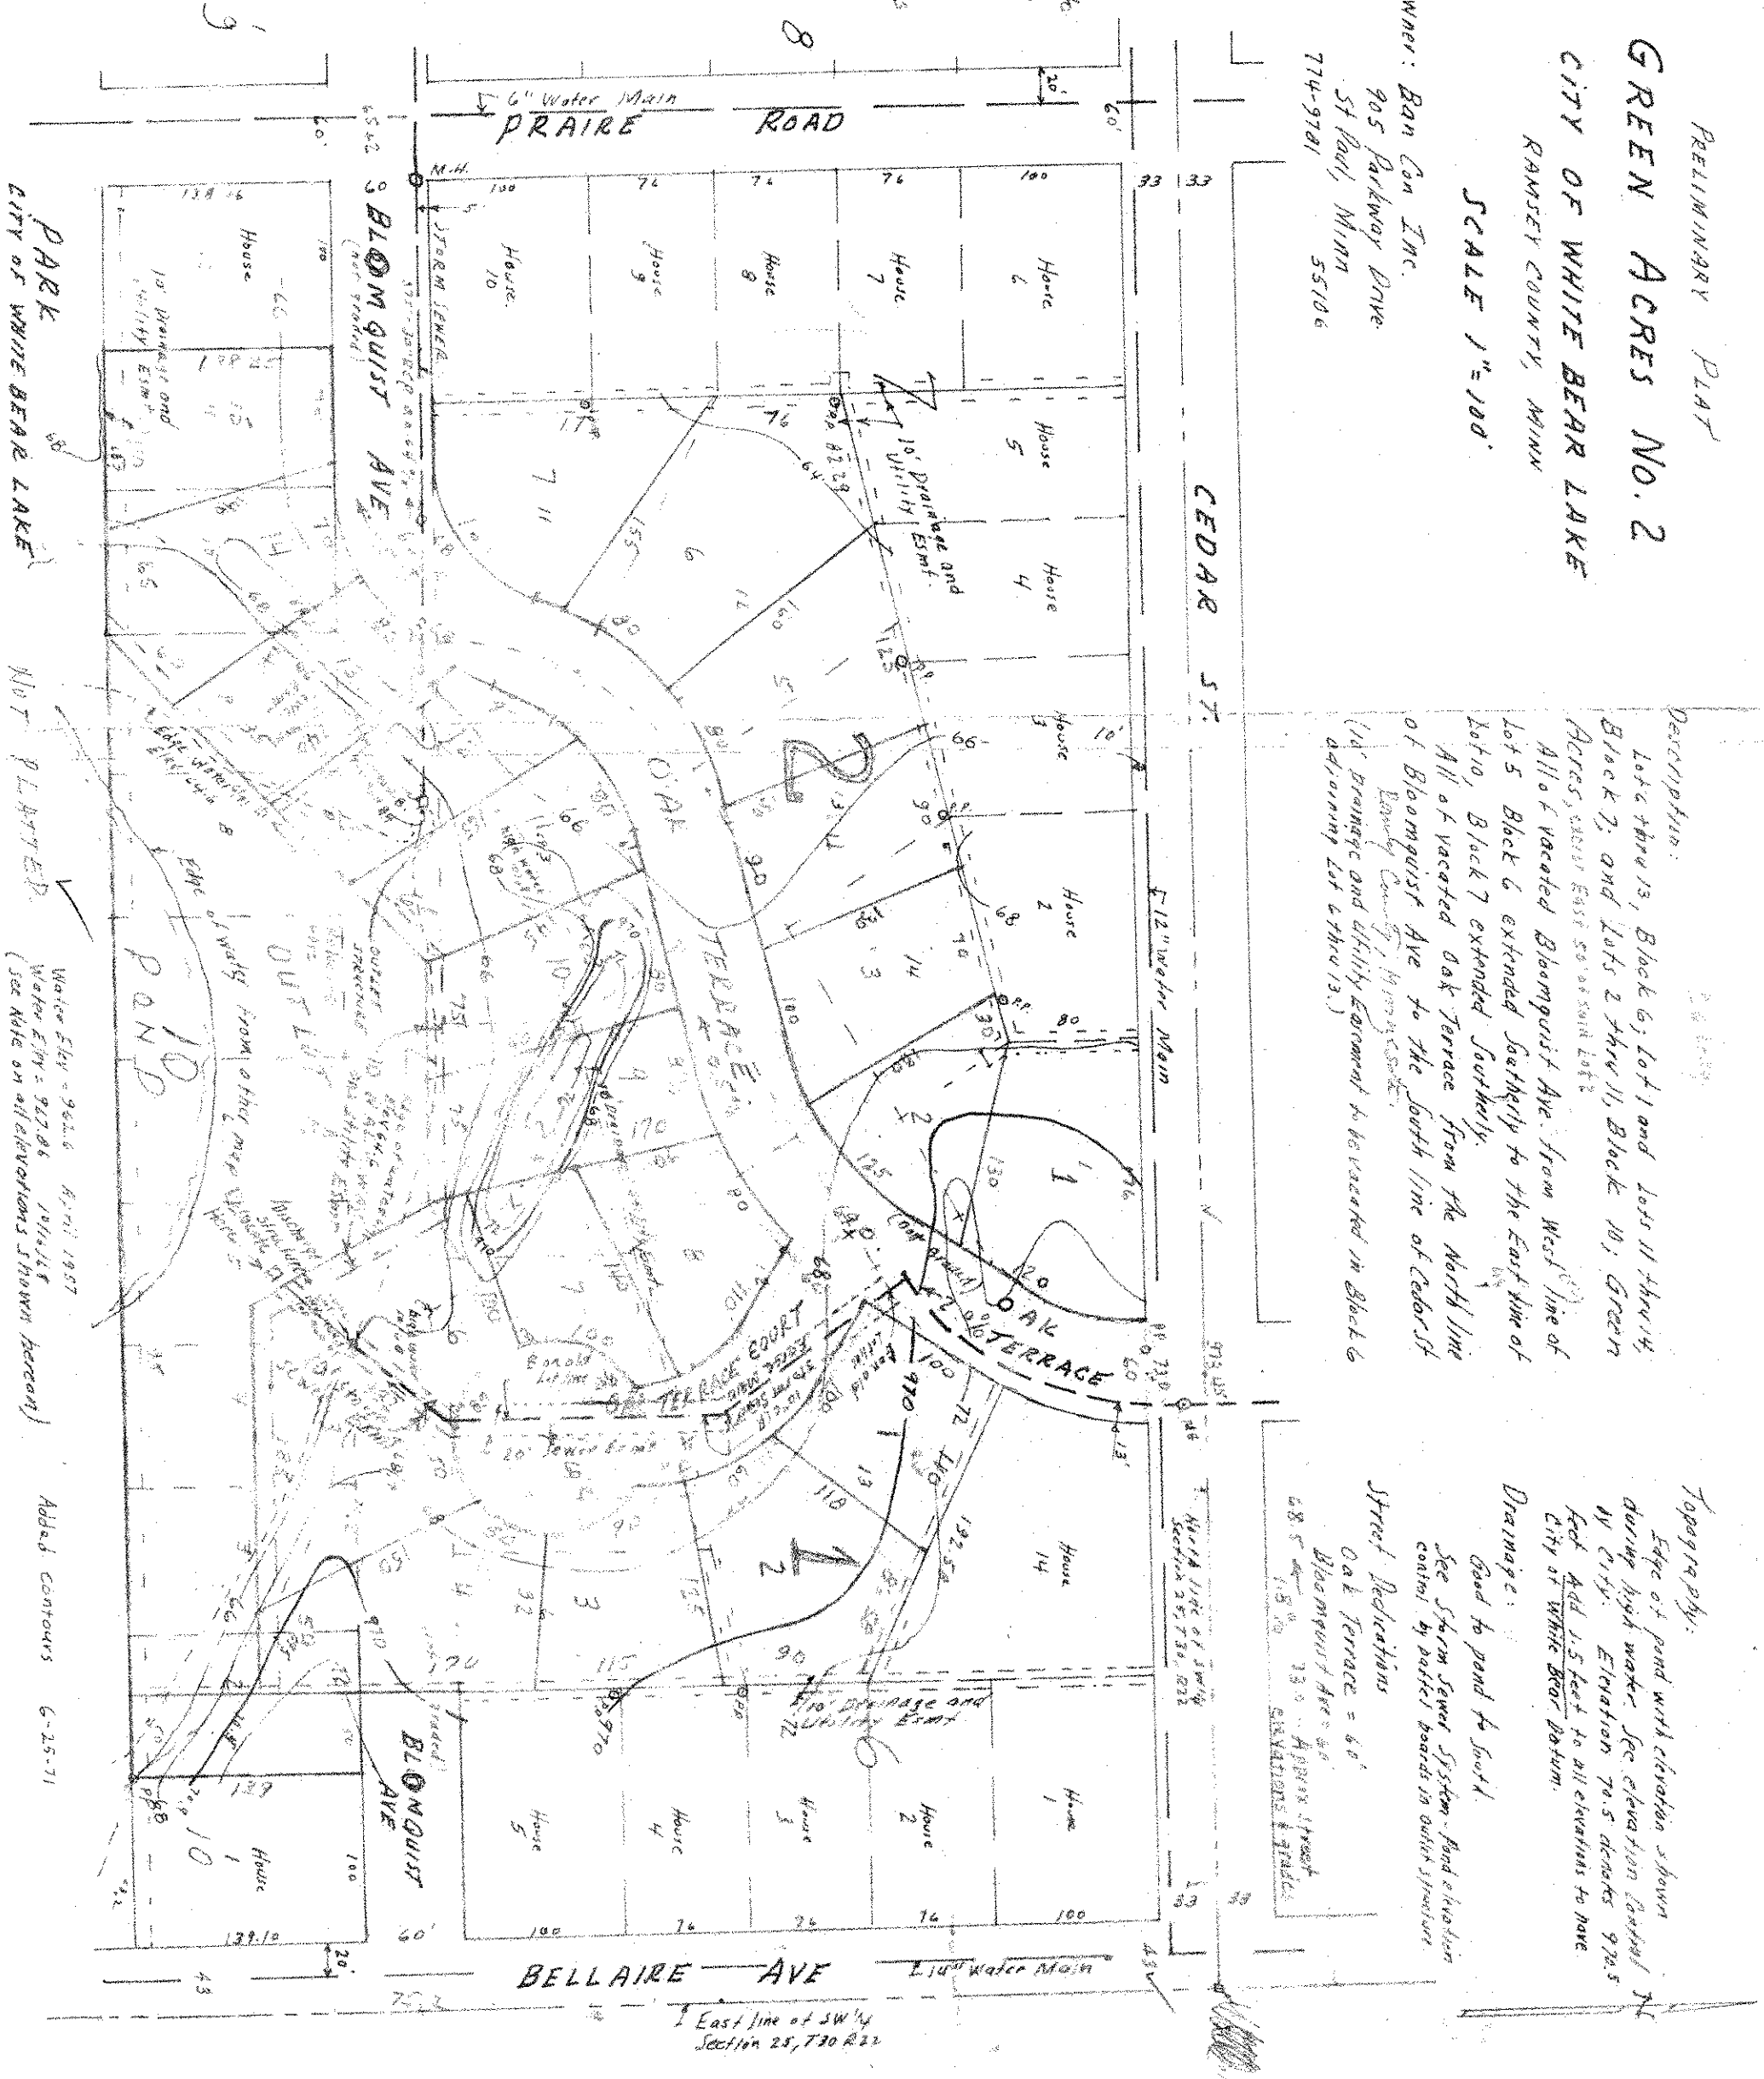
Approval requested to plat lots as shown.
Block 1 - 15
2 - 7
Total - 22 lots