NW 14 30 22

# Certificate of Survey


From the office of

**GEORGI- SCHMIDT & ASSOC. INC.**

3092 No. Lexington Ave., Roseville, Mn. 55113

LAND SURVEYING

483-4408


**I Hereby Certify that** this plat shows a survey made by me of the property described on this plat, and that the corners are correctly placed as shown, that this survey, plan or report was prepared by me, or under my direct supervision; and that I am a duly registered Land Surveyor under the Laws of the State of Minnesota.

**Job Number:** 3270

**Surveyed For** Bob Mosier- Jafferson Homes

**Date** 5/11/87 - 5/18/87

**Scale** 1"= 30'

By _____
REGISTERED LAND SURVEYOR
Mn. Registration No. 10459

DESCRIPTION:

Lot 7, Block 1, LeMire Addition No. 3
Ramsey County, MN

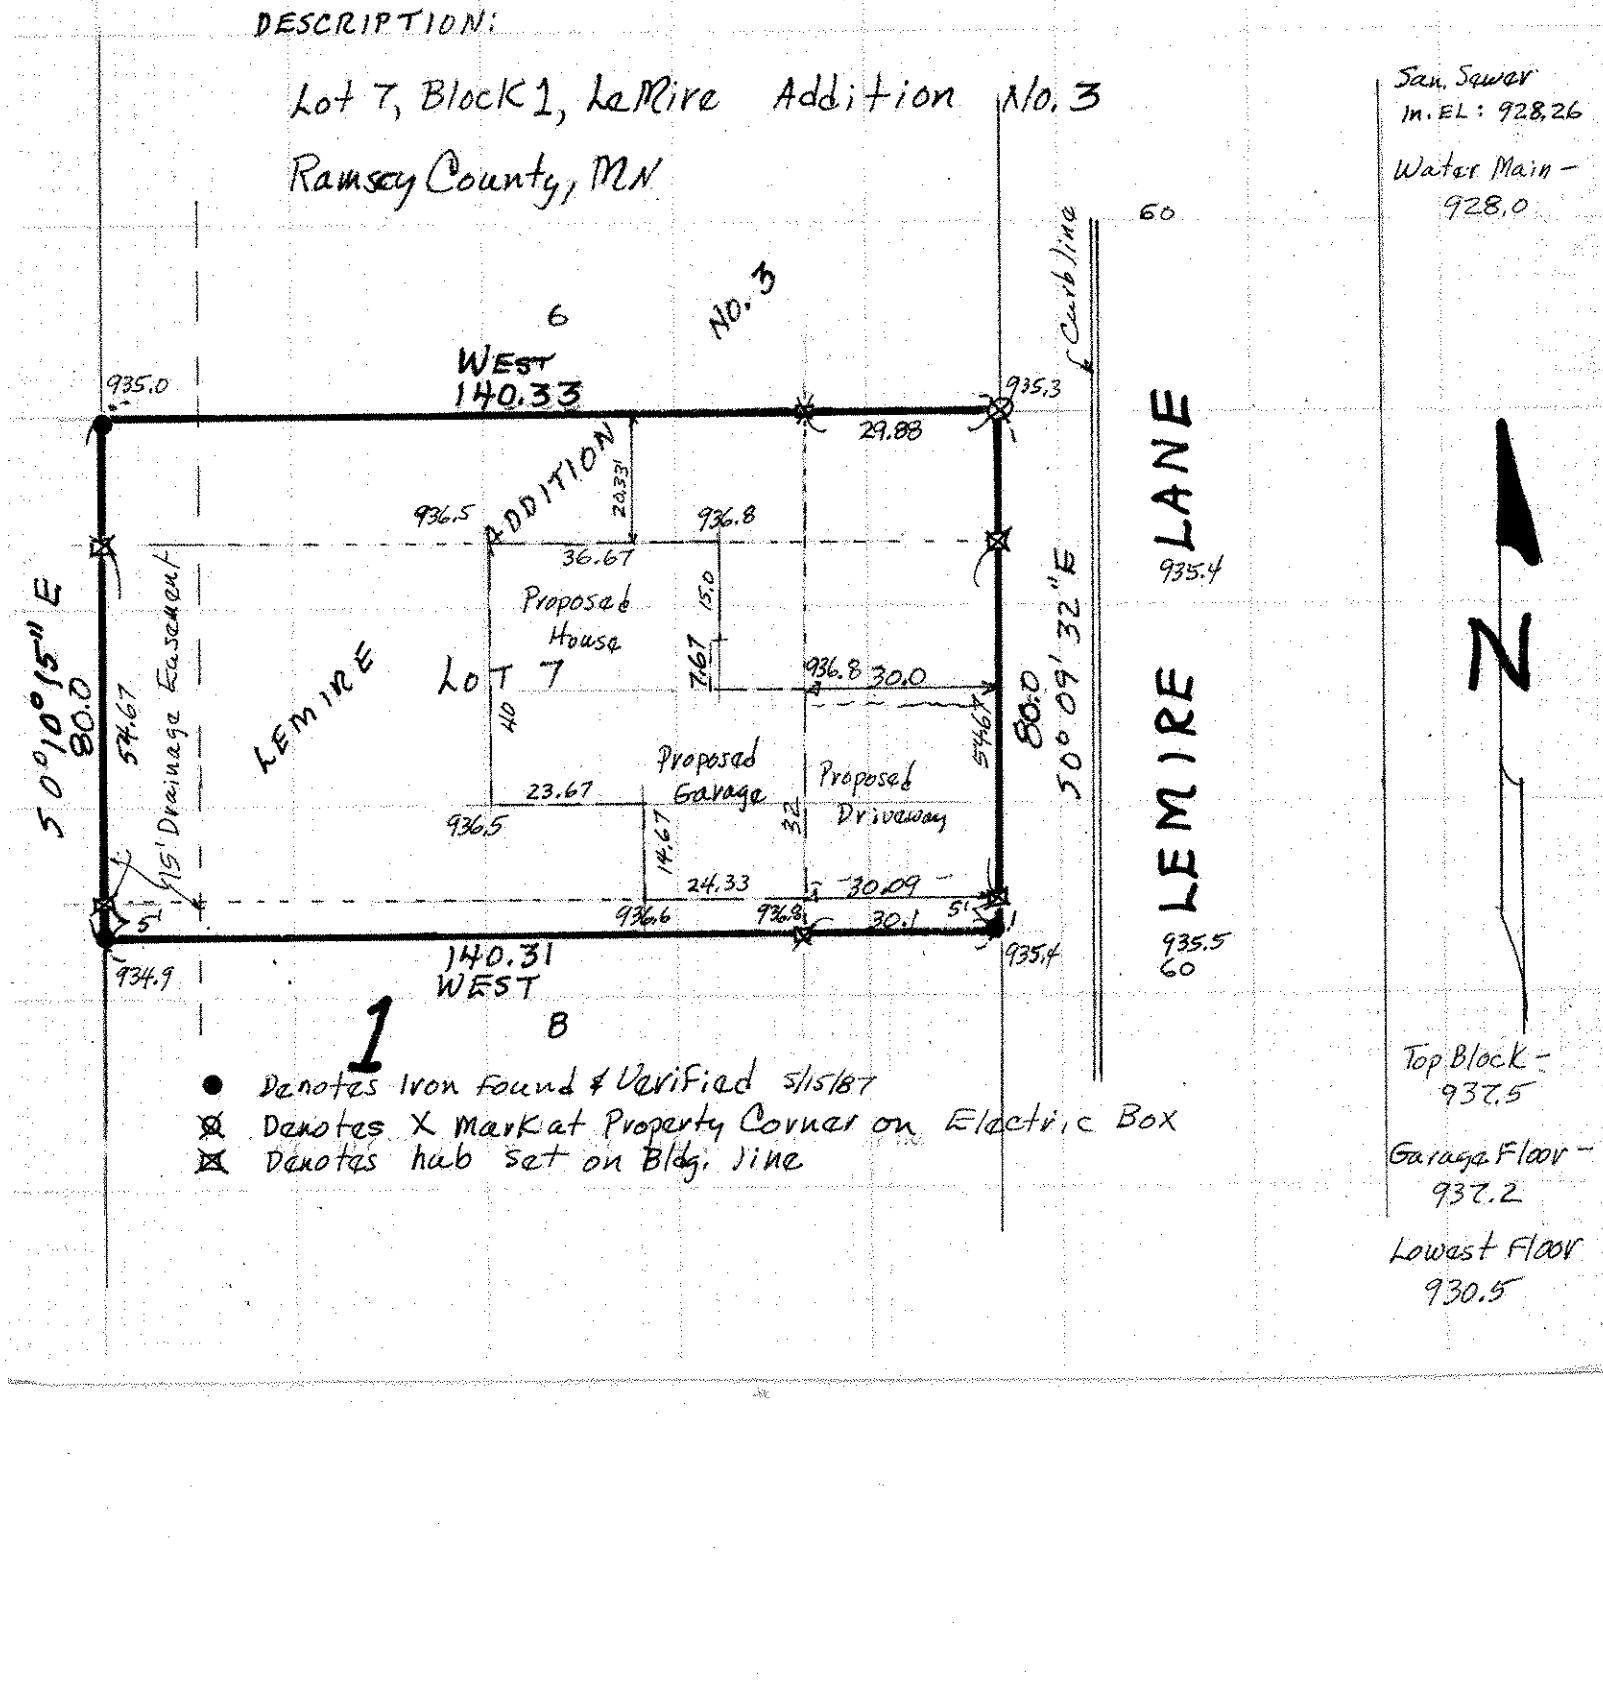


San. Sewer
In. EL: 928.26

Water Main -
928.0

N

Top Block -
937.5

Garage Floor -
937.2

Lowest Floor
930.5