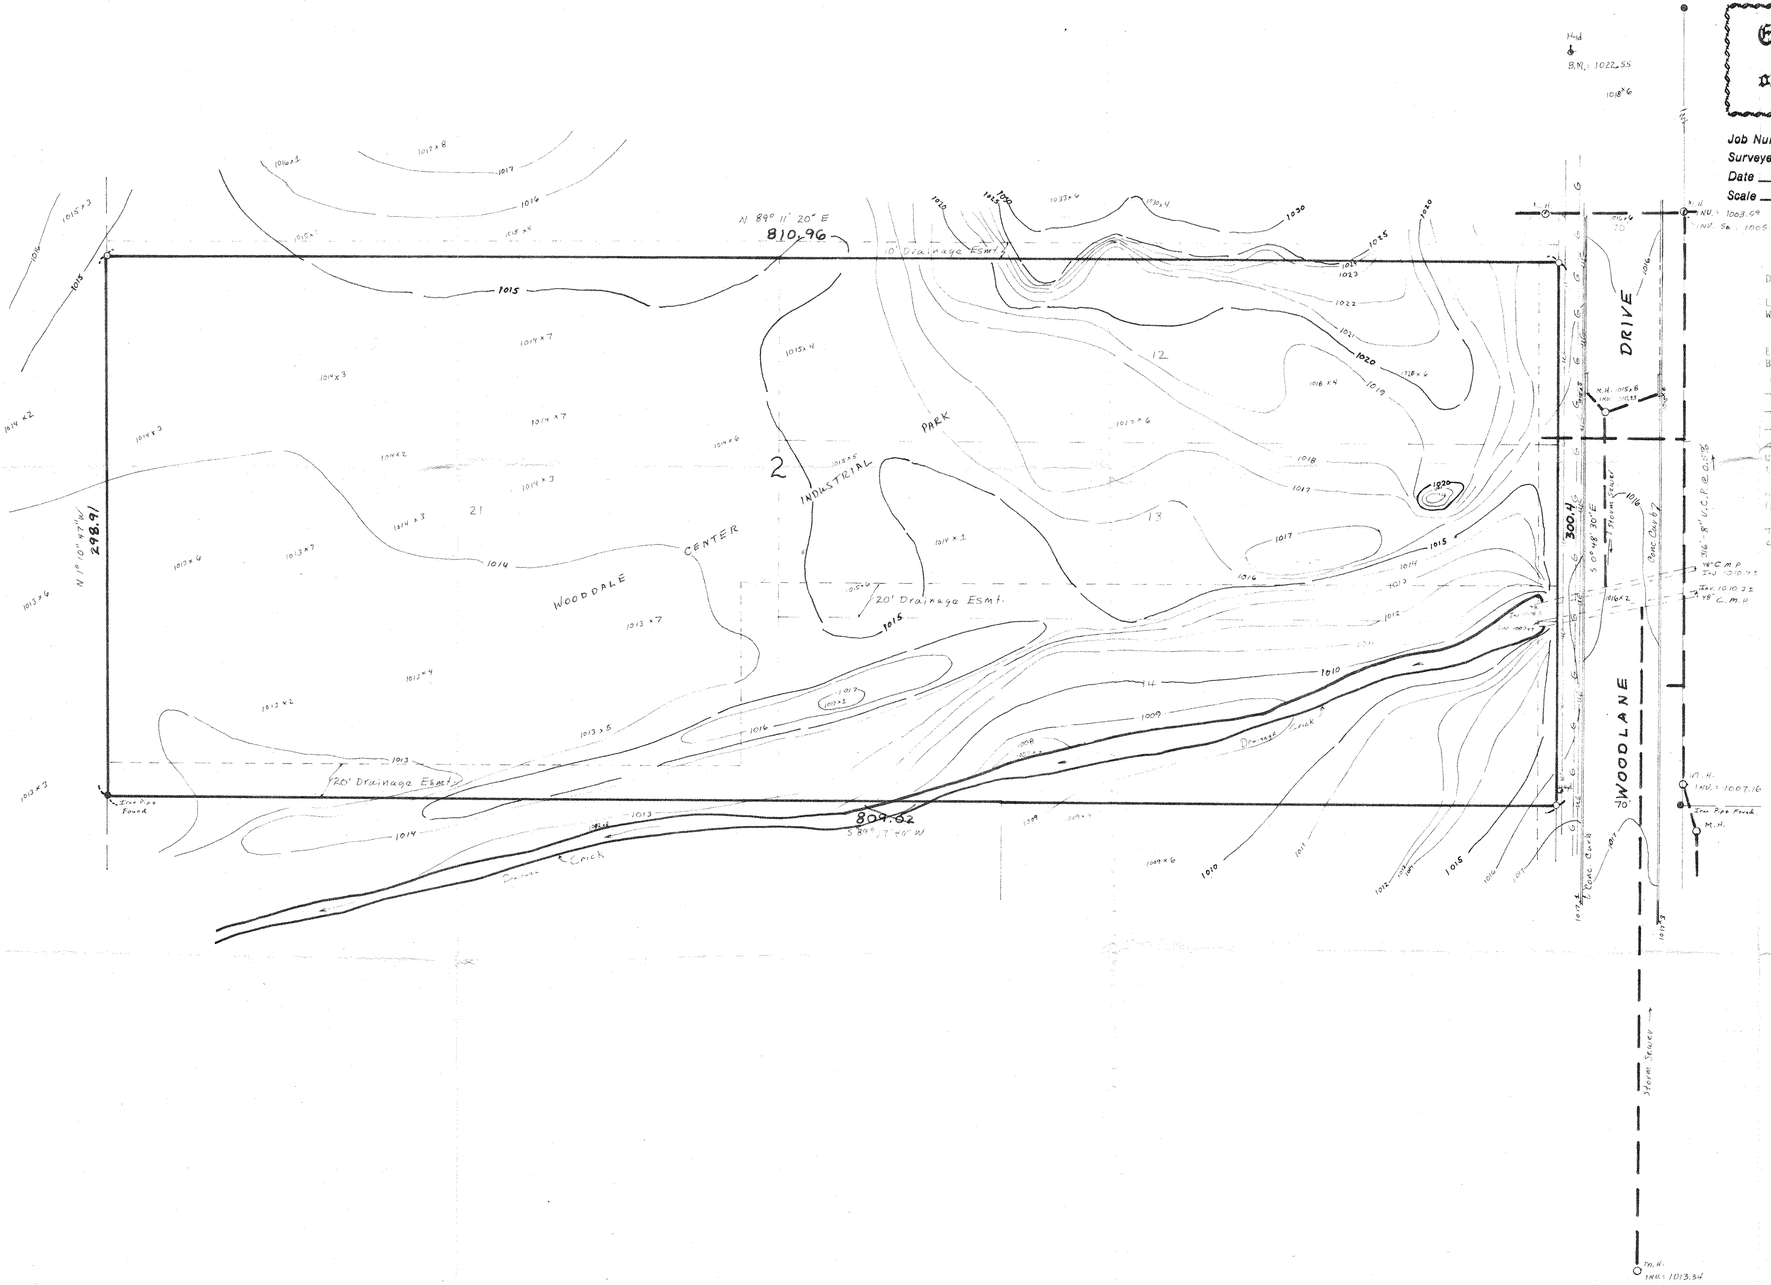

Certificate of Survey

From the office of NE 18 28 21

GEORGI- SCHMIDT & ASSOC. INC.
3092 No. Lexington Ave., Roseville, Mn. 55113
LAND SURVEYING
483-4408

I Hereby Certify that this plat shows a survey made by me of the property described on this plat, and that the corners are correctly placed as shown, that this survey, plan or report was prepared by me, or under my direct supervision; and that I am a duly registered Land Surveyor under the Laws of the State of Minnesota.

Job Number: 3804
Surveyed For St. Croix Development, Inc.
Date MARCH 1989
Scale 1"=40'

By _____
REGISTERED LAND SURVEYOR
Mn. Registration No. 10459

DESCRIPTION:

Lots 12, 13, 14, and 21, Block 2, Wooddale Center Industrial Park, Washington County, Minnesota.

Elevations are City of Woodbury and U.S.G.S. Datum
BM=1022.55 feet. Top Hydrant West side Wooddale 115'± No. NE corner of property.

1000 x 00 Denotes Spot Elevation
——— Sewer
—G— G—Gas line
—UE— UE—Underground Electric line
—W— W—Water lines
Underground telephone information not obtained-Call Telephone company for info on buried telephone lines.

All utilities as per visible evidence and the underlying lot lines. Easements as per Recorded Plat.

There was approx. 24" of Snow on ground @ time of Survey, Creek frozen & snow covered.

MH - Denotes man hole
HYD - Denotes fire hydrant

SITE MAP

WOODDALE CENTER INDUSTRIAL PARK
City of WOODBURY, WASHINGTON CO., MN.

SCALE: 1"= 40'