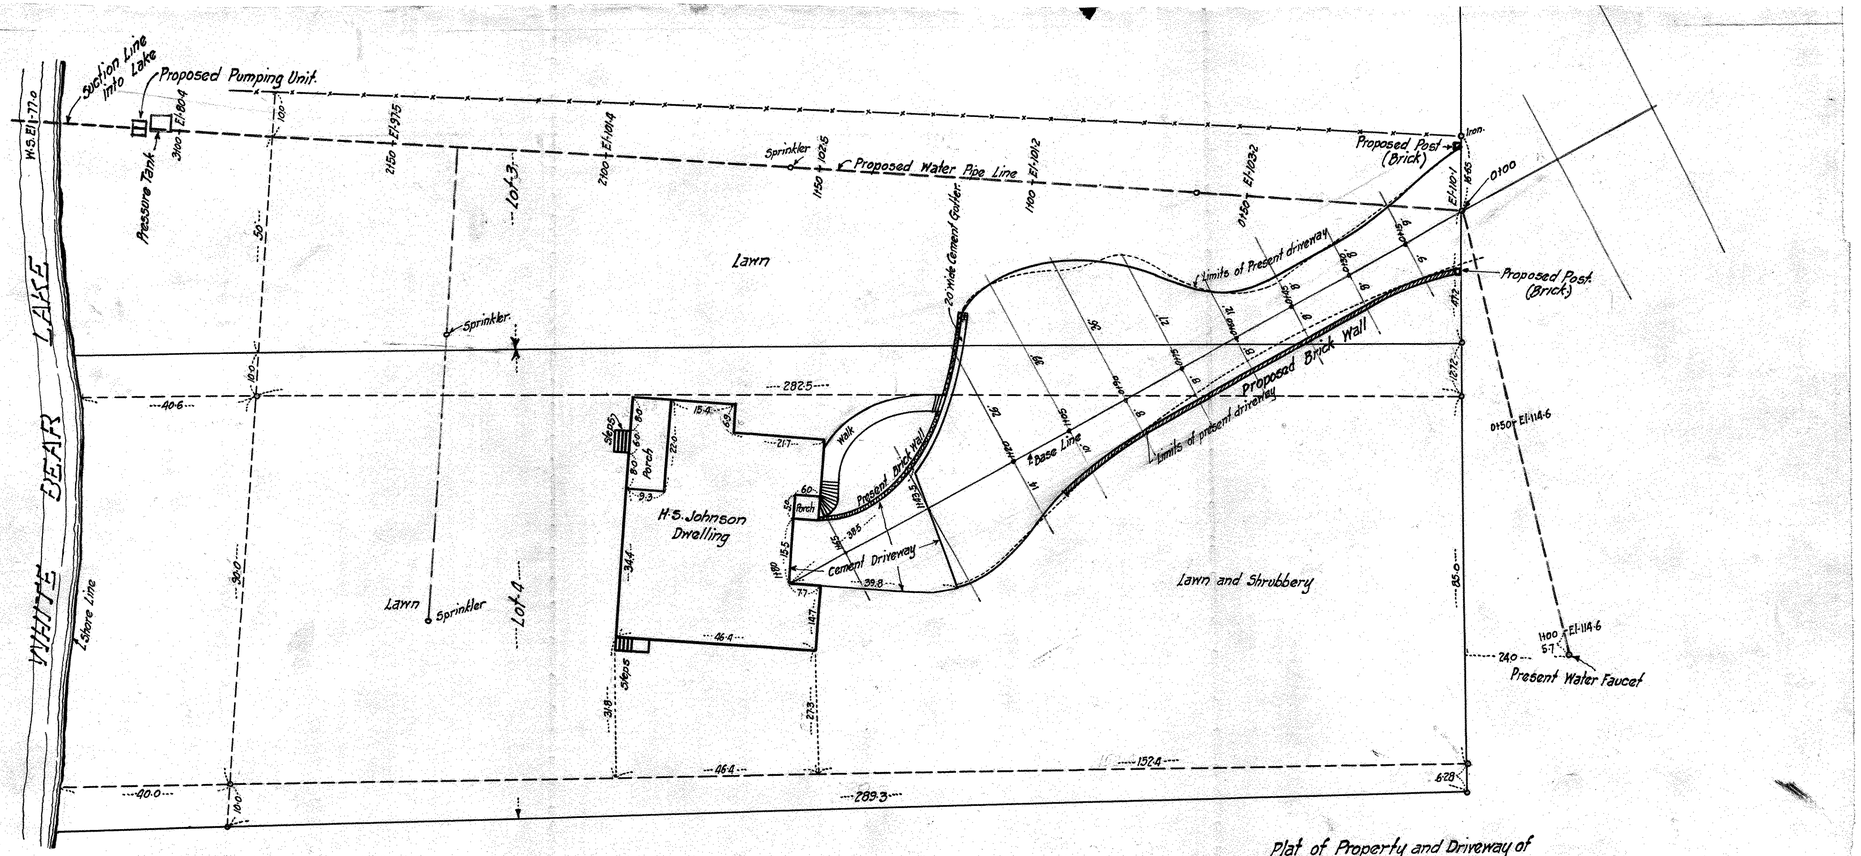

P.R. Banister
Consulting Engineer
69-Seventh Ave. N.E.
North St. Paul, Minn.

Plat of Property and Driveway of
H.S. JOHNSON
Lakeview, Wash. Co.
Minnesota

Scale-1"=20'

July, 1, 1930