PLAT OF SURVEY

BURLINGTON NORTHERN RAILROAD RIGHT OF WAY

CITY OF ST. PAUL, MINNESOTA

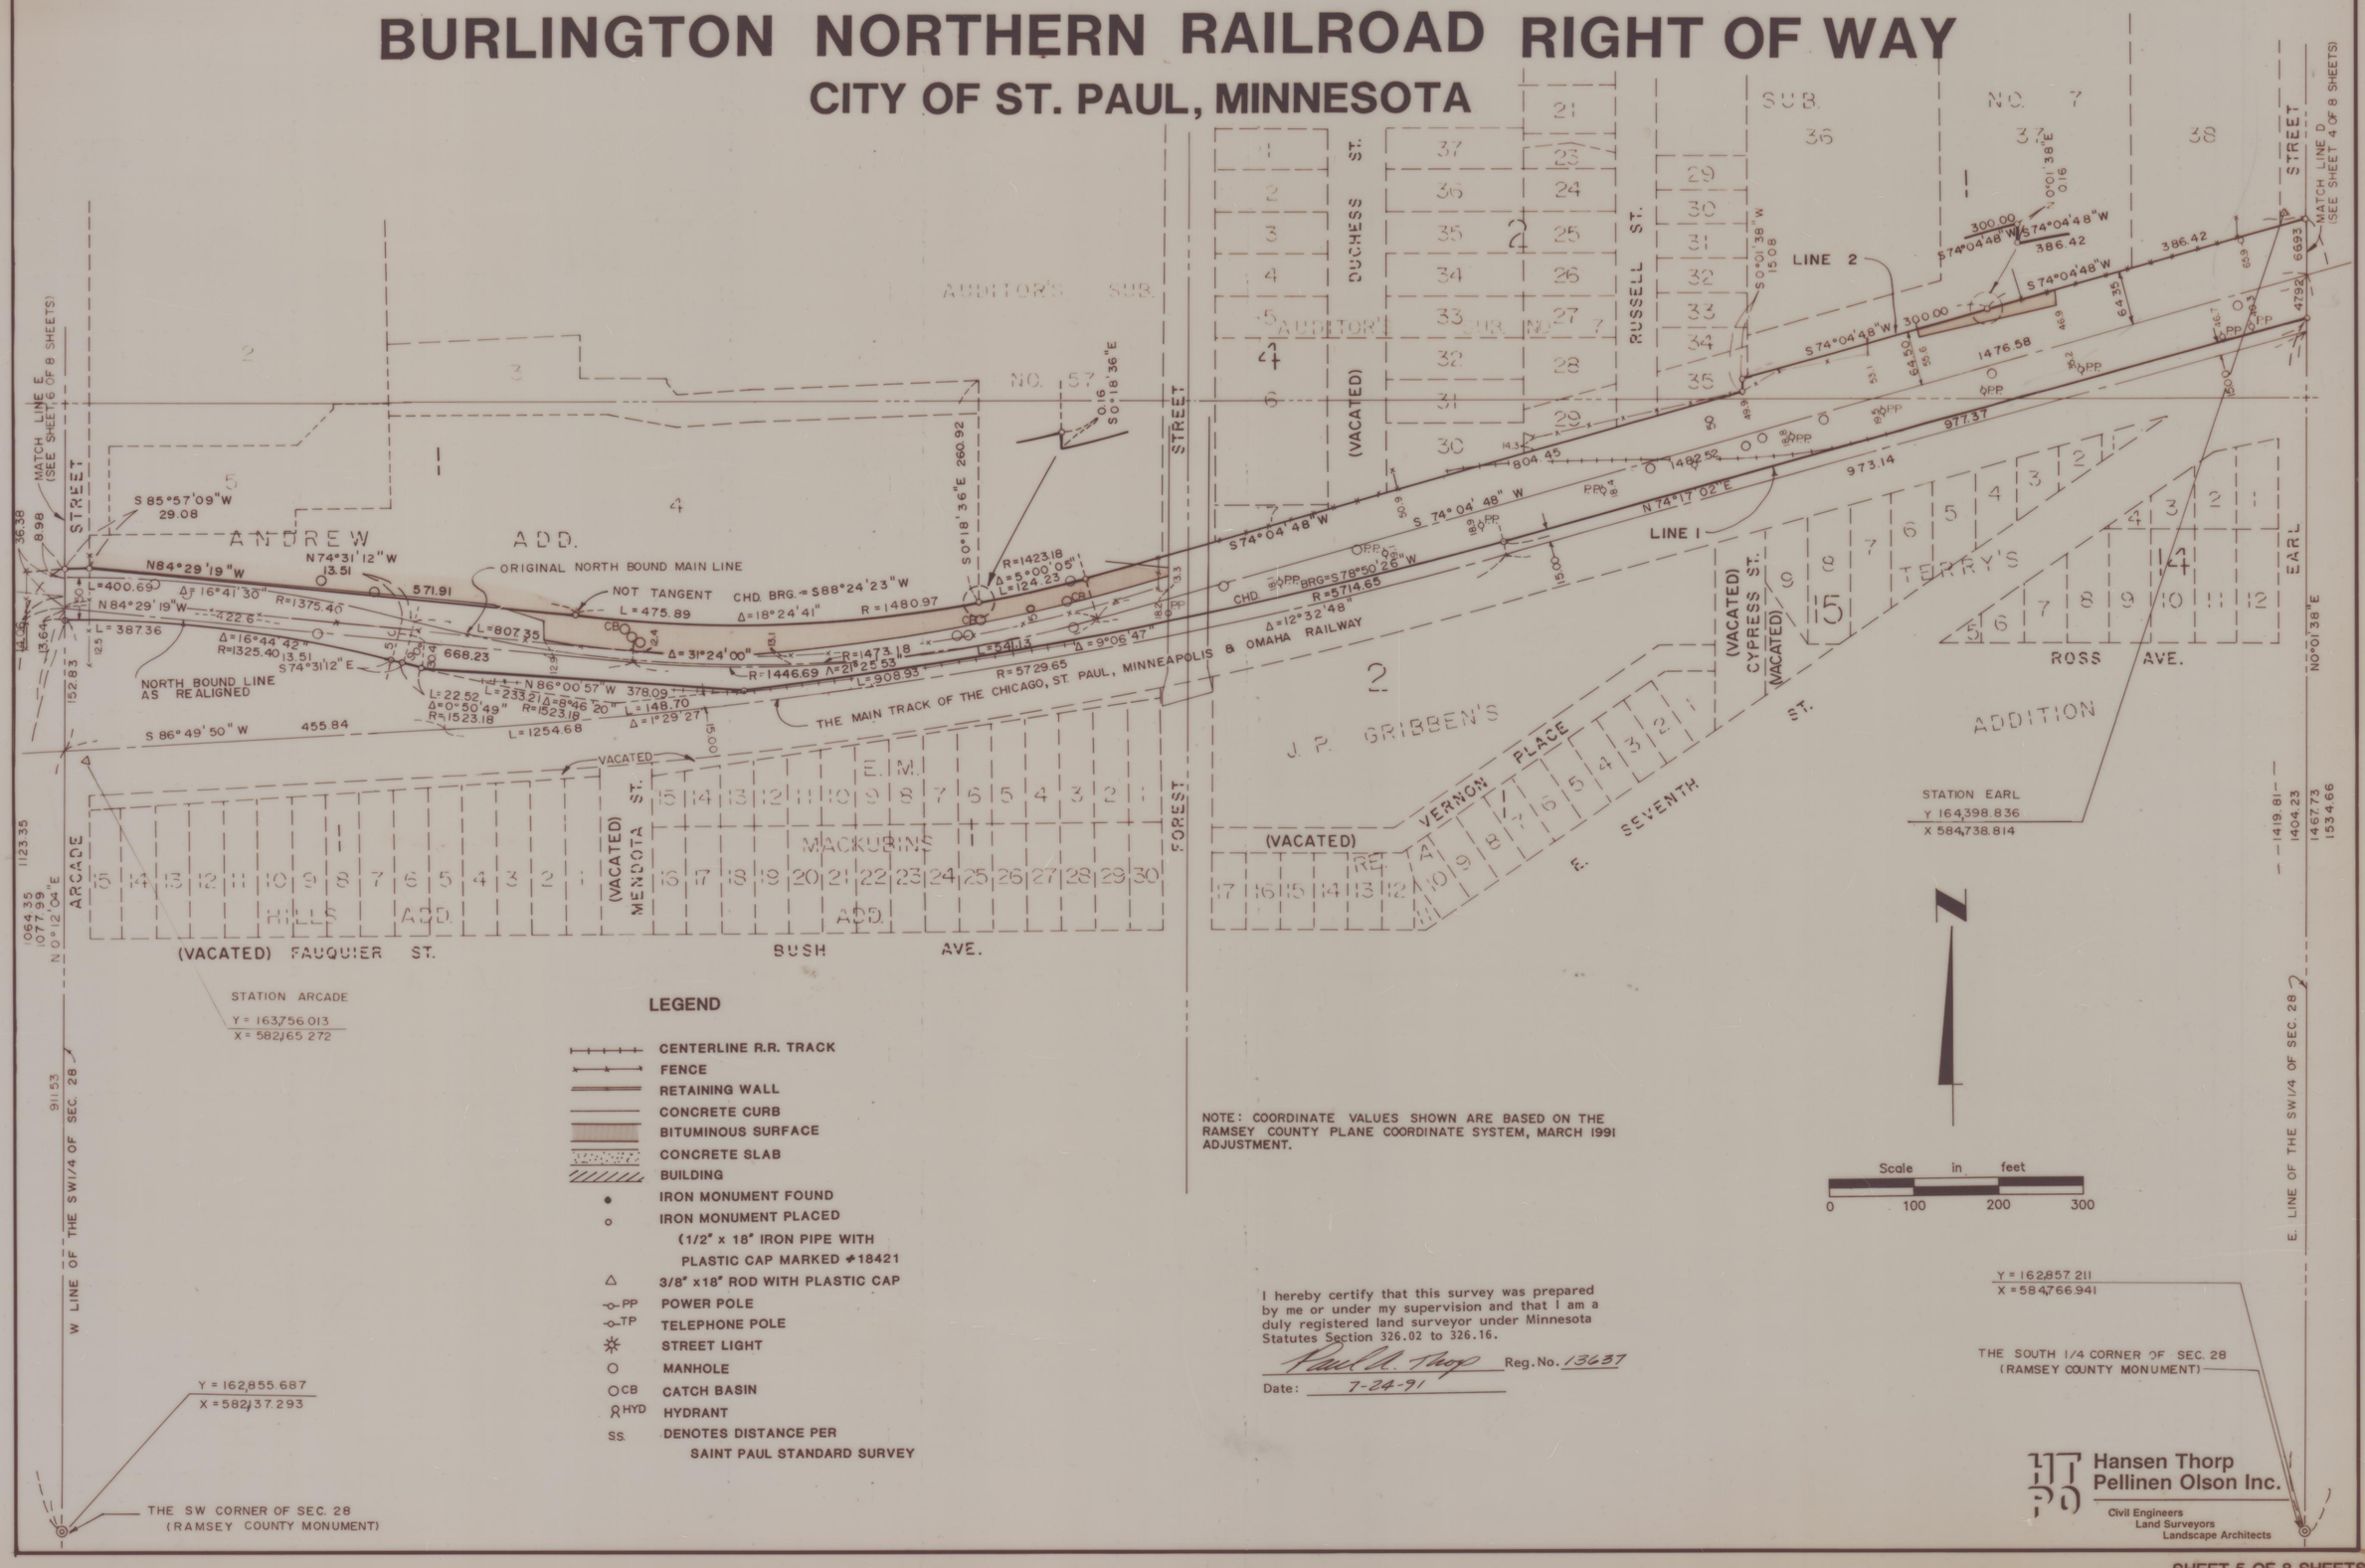

LEGEND

- CENTERLINE R.R. TRACK
- FENCE
- RETAINING WALL
- CONCRETE CURB
- BITUMINOUS SURFACE
- CONCRETE SLAB
- BUILDING
- IRON MONUMENT FOUND
- IRON MONUMENT PLACED (1/2" x 18" IRON PIPE WITH PLASTIC CAP MARKED #18421
- △ 3/8" x18" ROD WITH PLASTIC CAP
- PP POWER POLE
- TP TELEPHONE POLE
- STREET LIGHT
- MANHOLE
- CB CATCH BASIN
- HYD HYDRANT
- SS. DENOTES DISTANCE PER SAINT PAUL STANDARD SURVEY

NOTE: COORDINATE VALUES SHOWN ARE BASED ON THE RAMSEY COUNTY PLANE COORDINATE SYSTEM, MARCH 1991 ADJUSTMENT.

Scale in feet
0 100 200 300

I hereby certify that this survey was prepared by me or under my supervision and that I am a duly registered land surveyor under Minnesota Statutes Section 326.02 to 326.16.

Paul M. Thorp Reg.No. 13637

Date: 7-24-91

Hansen Thorp Pellinen Olson Inc.
Civil Engineers
Land Surveyors
Landscape Architects

C-781