We the undersigned, the Commissioners duly appointed by an act of the Legislature of Minnesota entitled "an act to authorize the construction of a free bridge across the Mississippi River at or near Fort Snelling, and to lay out a public road" approved March 1st 1872 and amended by an act of the Legislature approved Feb 17th 1874 chapter 7 special laws of the State of Minnesota,

Do hereby certify that pursuant to said acts we have surveyed, located, & established a road on a space of one hundred feet in width thereon, in Hennepin County, Minn. and Ramsey County, and we do certify that the same is correctly shown thereon and that the survey and plat & survey herein exhibited has heretofore adopted and approved as on the survey and plat contemplated & required by said acts of the Legislature aforesaid.

Wm Dawson
Wm Lindale
R. Bigelow
Thos Johnson
} commissioners

Geo. Reis
Notary Public
Ramsey County
Minn.

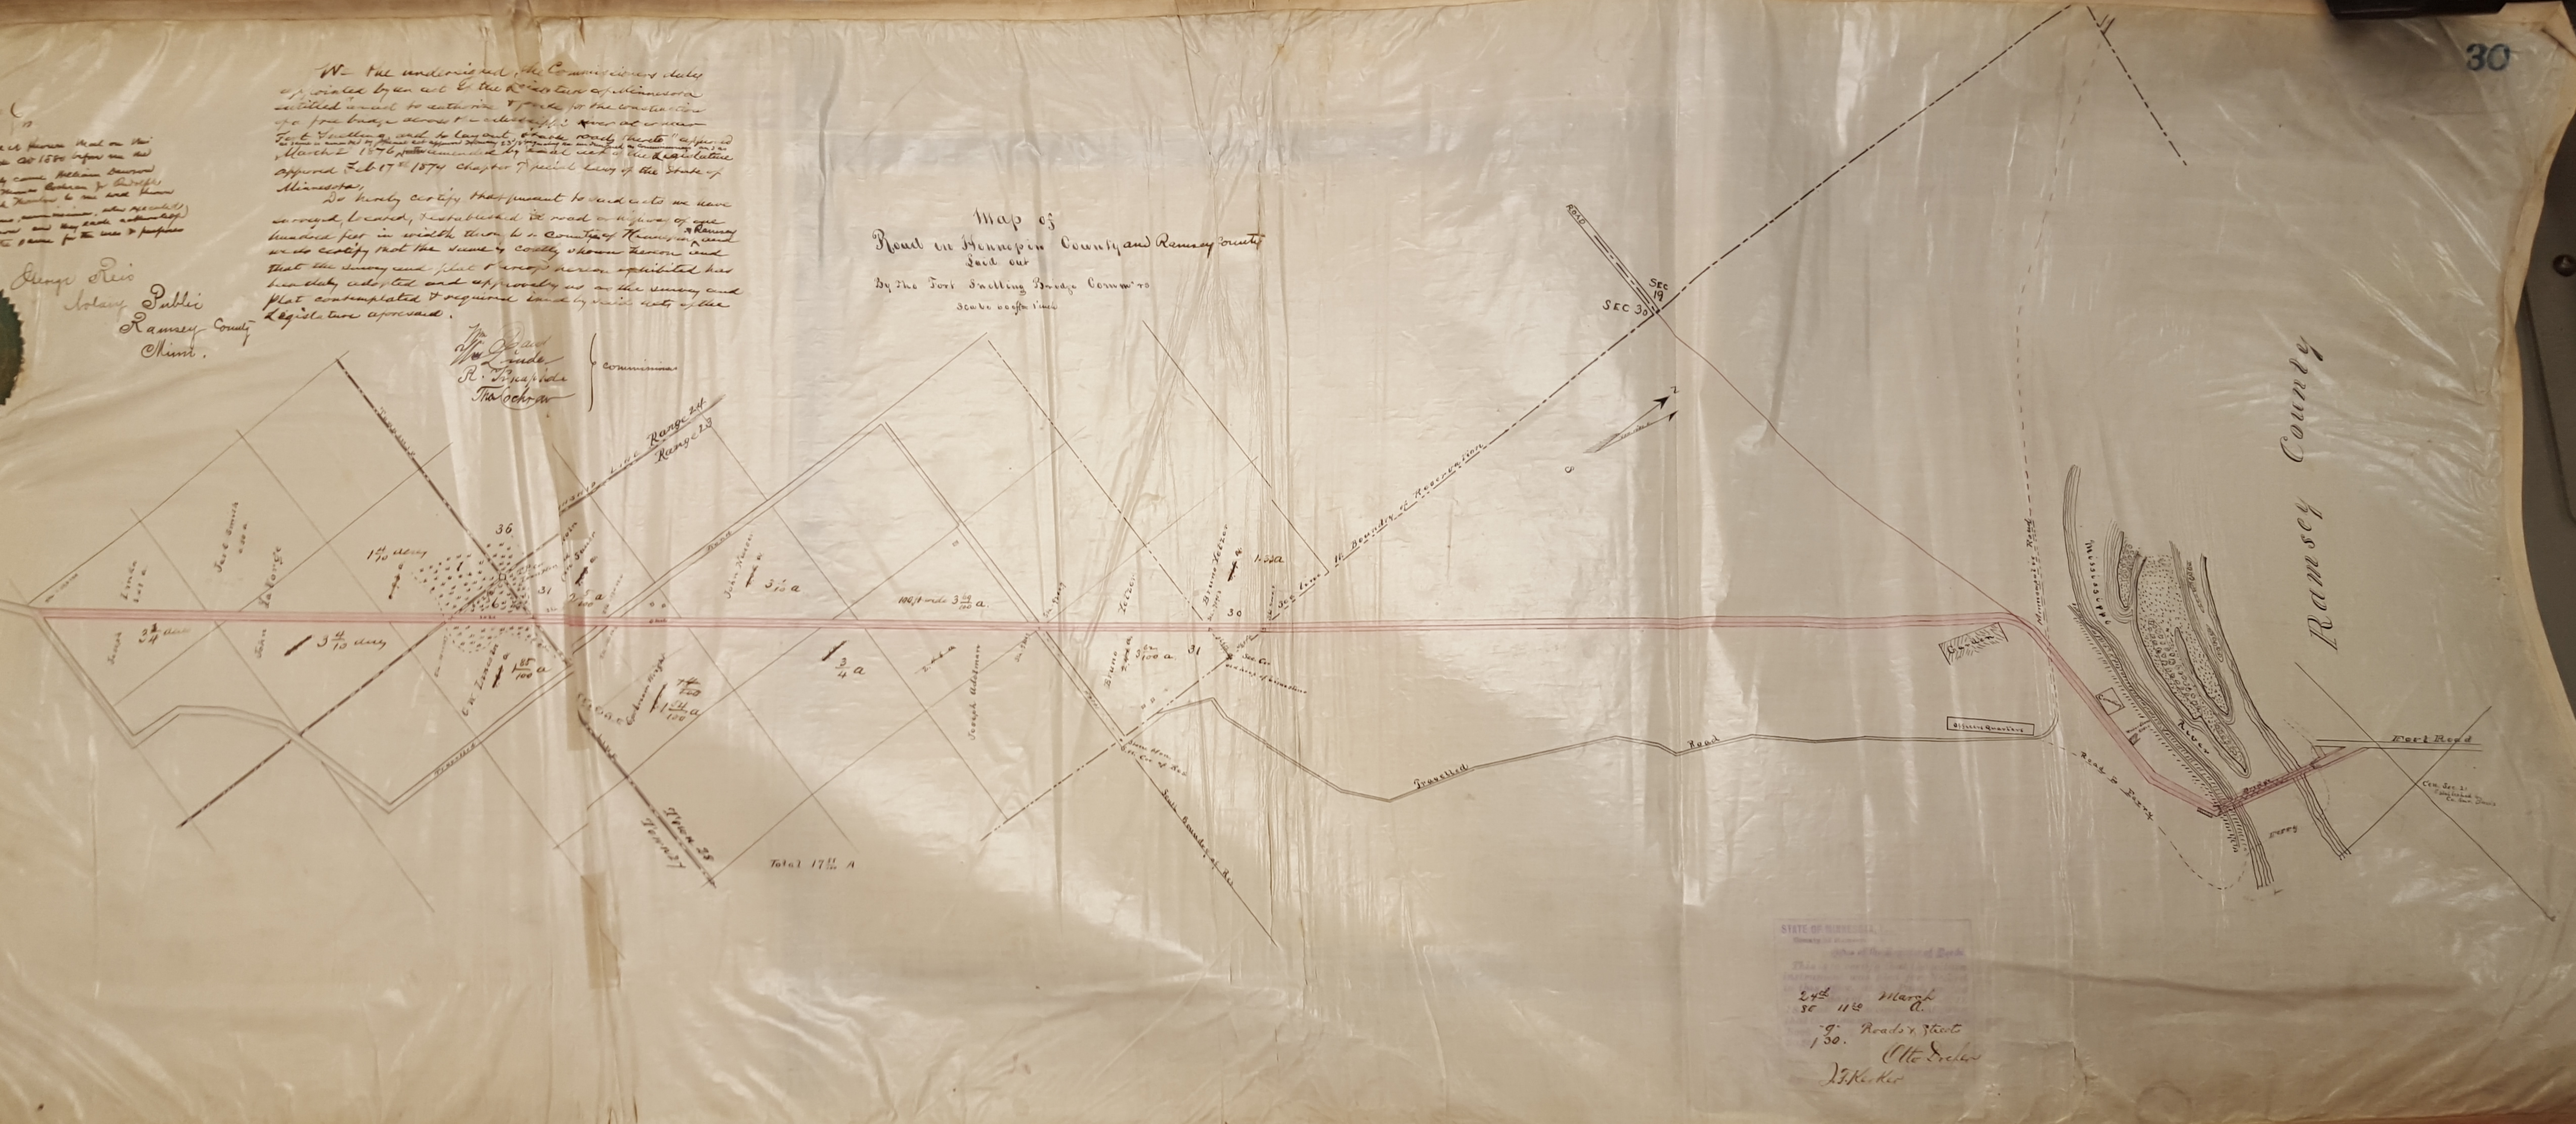

STATE OF MINNESOTA
24th March
30 18 A.
9. Roads & Streets
130.
Otto Decker
J. F. Decker