

OFFICE OF COUNTY ENGINEER
RAMSEY CO. MINN.

Road Map.....Survey

S.T.H. 36 (Co. Rd. B)

From W. Co Line To Arcade St.

Road Acc't. No.

Date Filed 1-30-26

File

COUNTY ROAD "B"

STH 36
Route No. 15

From W. County Line to Arcade St.
and

~~From Lake Pl. W. B. Rd. to E. Co. Line.~~

INDEX

Alignment	Sta. 0+00 - 366+29	R. 2 - P. 9
Topography	" " "	P. 13 - P. 66
Alignment	" 464+90 - 576+98	P. 10 - P. 12
Topography	" " - "	P. 67 - P. 84


Dec. 21, 1925 - Jan. 29, 1926

W. H. Carlson.

Office of Ramsey Co. Engineer
ST. PAUL, MINN.

Date Filed 1-30-26

File No. "16"

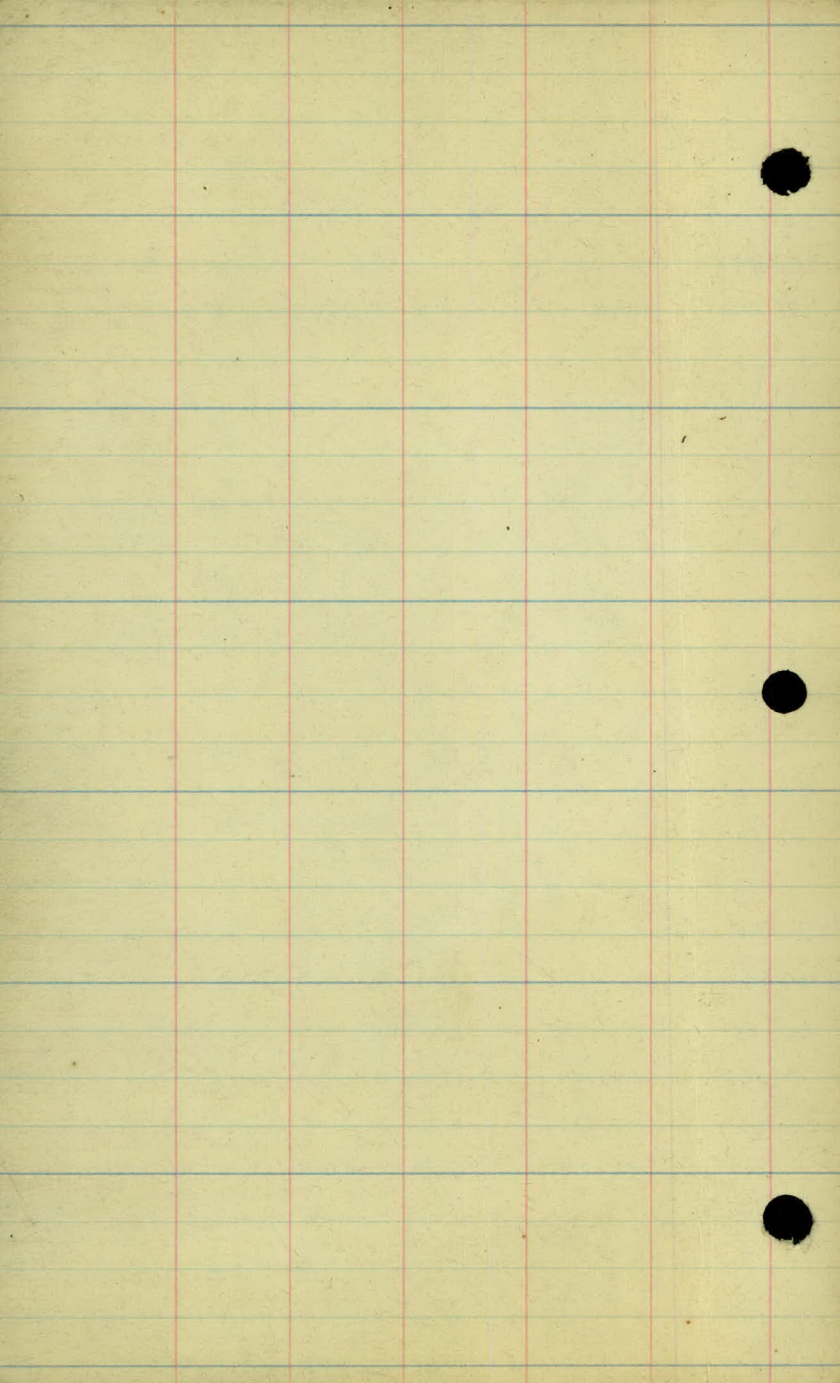

2

ALIGNMENT.

CO. ROAD "B" S.T.H. 36

FROM

WEST CO. LINE

TO

ARCADE ST.

Station	Point	Lt. Δ Rt.	Bear.
53+05.9	P.I. Mont	0°-08'	189°-50'E
49+94.20	P.O.T.		189°-58'E
26+52.55	P.I. Mont	0°-02'	
13+92.7	P.O.T.		EAST.
0+00	Mont.		
-0+12.5	P.I.	33°-32'	
-0+36.15	2 R.R.		

2653 36

189°-50'E
189°-58'E



EAST.

15" Oak


Sec. 9
Sec. 16

of Cleveland Ave.

0.3 below Grade.

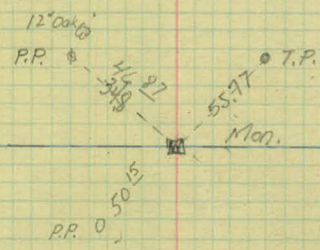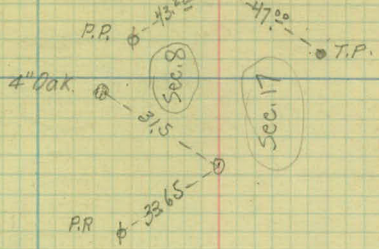


Sec. 8

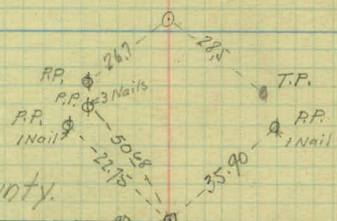

Sec. 17

Ramsey county.

Hennipen county.

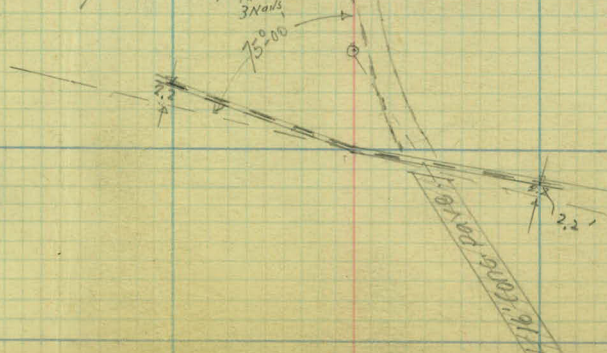

Station	Point	Lt. A Rt.	Bear.
---------	-------	-----------	-------

105+73.5	P.I.	0°-28'	
----------	------	--------	--

N 89° 10' E

88+17.9

P.O.T.

2032.00

N 89° 38' E

79+41.5

P.I.
Mont. 0°-12'

X

76+02.1

P.O.T.


N 89° 50' E

60+20.65

P.O.T.

2035.60




2 Snelling Ave.

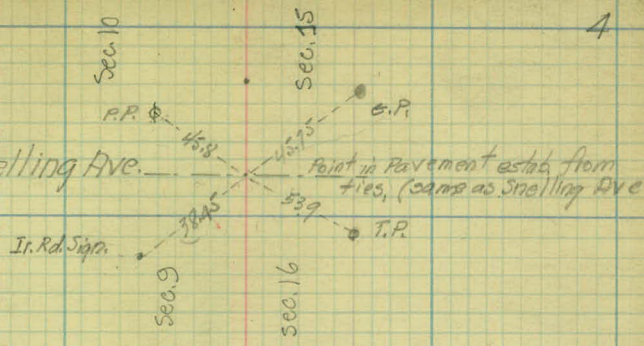

G.R. Post.

G.R. Post. Culvert.

2 New Brighton Rd.

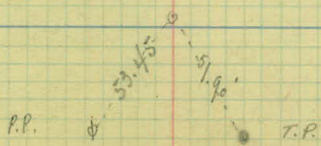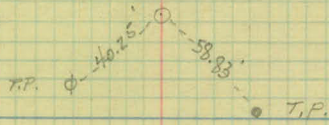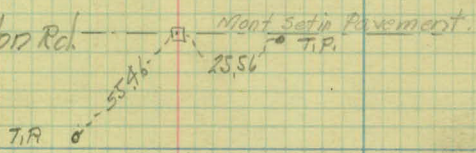

Station	Point	Lt. Δ Rt.	Bear
158+45.7 ⁰	P.I. Mont.	2°-17'	S. 88°-55'E. ✓

141+00	P.O.T.		
--------	--------	--	--

2636 ²⁰

N 88°-48'E ✓

132+07.5	P.I. Mont.	0°-22'	
----------	---------------	--------	--

2634 ²⁰

N 89°-10'E ✓

Sec. 11 E.R. 32.85 37.27 T.P. Sec. 14
 Lexington Ave. (Setback Pavement)

Sec. 10 T.P. 37.04
 P.P. 27.10
 12" Oak 34.25
 Sec. 15

Tree 55.30 61.24 Tree
 Hamline Ave.
 Mont 8" below grade.
 48.92 T.P.

Station Point Lt. A Rt. Bear

PI

210+89.7 Mont 1°-17'

1620 90

P.O.T.

589°-02'E x N89°-41'E

193+84.4 P.O.T.

184+68.8 P.I. Mon. 0°-07'

x



1625 40

588°-55'E



162+28.6 P.O.T

Jan. 7, 1925

E Dale St.

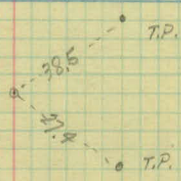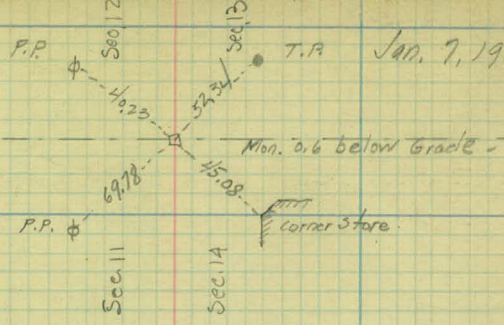

2 Victoria St.

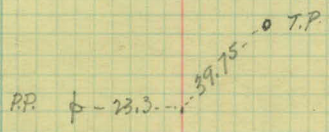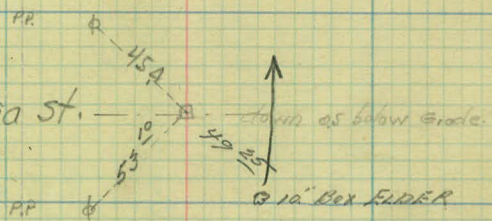

Station	Point	Lt & Rt.	Bearing
---------	-------	----------	---------

263+21.2	P.I. Mort.	1°-03'	S 89°-52' E X
----------	---------------	--------	------------------

2615.00

N 89°-05' E

237+06.3	P.I. (Mort. Gone)	1°-36'	X
----------	----------------------	--------	---

2616.50

N 89°-41' E

7
Jan 8, 1926

2 Rice St.

Sec. 17
T.P. 45.64
42.23
T.P.
Sec. 18

Mon set in pavement.

Sec. 12

Sec. 13

RP 40.16
Western Ave.
(Iron Mont.
Grade 9-22-32)
49.28
37.65
37.79
57.51
RP
Sign
Point Estb. by R.D. 1925
4" Triple Oak
6" W. Oak

Station Point Lt. Δ Rt. Bear.

313+59.7 P.J. MOR 1° 01'

X N 89° 07' E

5028 50




288+50.35 L. Life

S. 89° 52' E

287+32.50 Mont. P.O.T.

280+00 P.O.T.

265+43.2 P.O.T.

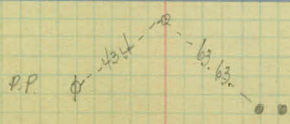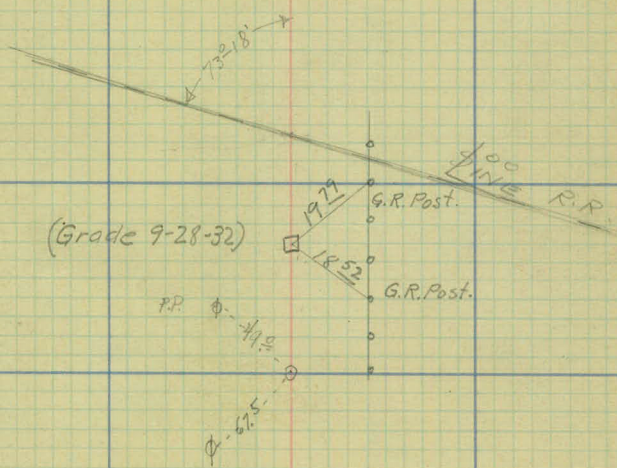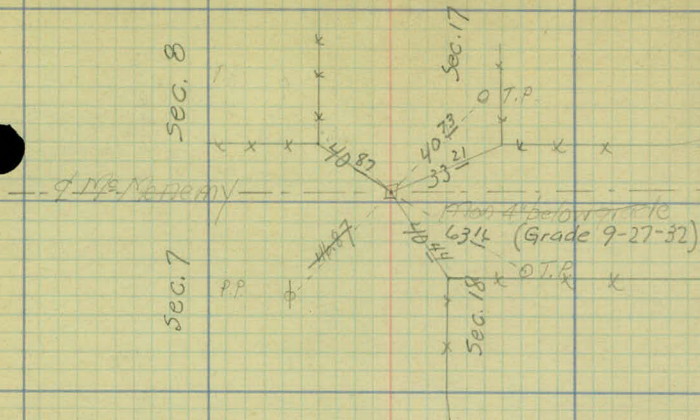

Station Point Lt. Δ Rt. Bear

366+19.3 Mont.

364+21.5 P.O.T.

1654.80

N 89° 30' E ✓

345+00 P.O.T.

339+94.5 P.I.
Mont.

0° 23'

x

1634.80


330+87.0 P.O.T.

N 89° 07' E ✓

Sec. 9

Sec. 17



E. Arcade St.

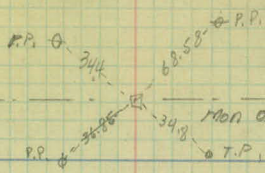


Sec. 8

Sec. 18


Oak Fence

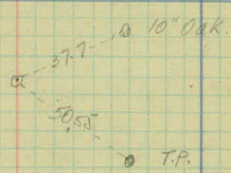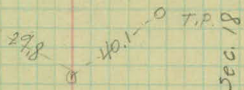

E. Edgerton

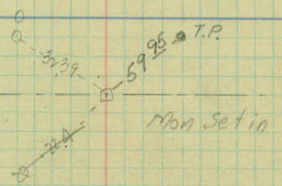

P.P.

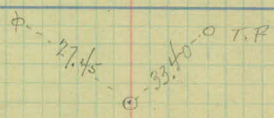

Station Point Lt. Δ Rt. Bear

472+34.45 Mon. 0°-05'

→ Computed stationing.

470+83.4

P.O.T.

464+90.2

P.O.T.

Mon.

10,605.15

For Alignment from STH. 1
to White Bear Ave
See Proj. 29-15

366+29.3

Mon.

TOPOGRAPHY

COUNTY ROAD B (STH 36)

From

W. CO. LINE

to

ARCADE ST.

4400

+12- E. F. RENTY ✓
+51- E. RENTY ✓

3400

2400

+40 - Po. Line Xing ✓

+01 - Po. Line Xing. ✓

1400

+71 12" X 47.6 CM

+13 R. Po Line Road Lt. & Rt. ✓

0400

-0472 R.R.

✓ +83-P.R.23'

✓ +56-8" Tree 24'

✓ +21-F.C. 25'

✓ +83-P.R.23'

✓ +61-F.C. 25'

✓ +42-F.C. 26'

✓ +05-12" Tree 18'

✓ +81-P.P. 22'

✓ +70-B.H. 25'

✓ +24-Wood Sq. 15'

✓ +82-P.R.23'

✓ +91-R.P. Xing 24'

✓ +75-P.R. 25'

✓ +65-P.R. 28'

✓ +51-P.R. 30'

✓ +48-P.R. 16'

✓ +39-P.R. 19'

✓ +37-P.R. 16'

✓ +04-P.R. 22'

✓ 0400-R. Co. Rd. Sq. 12'

✓ -0407-P.P. 19'

✓ -0417-Elk. Bell 7'

✓ -0450-E. Park 44'

✓ -1415-P.P. 20'

Pasture

Farm Yard

Cult.

Farm Yard

Cult. Field

+18-T.R. 27'

+86-M.B.K. 13'

+35-M.B.K. 14'

+90-T.R. 27'

+64-T.R. 27'

+78-T.P. 33'

+62-P.R. 25'

+54-P.R. 26'

+33-P.R. 30'

+23-P.R. 27'

+17-P.R. 42'

+08-T.P. 38'

-0410-R. Co. Rd. Sq. 32'

-0465 E. Park 109'

-0493-T.P. 25'

16 Ave.

11

10

+50 E Road to Golf Course ✓

9

8

7

+66 I F. ENT LT.

6

5

✓ +78-P.P. 27'

Cultivated.

Φ

●

+78-T.P. 25' ✓

✓ +83-F. Cor. 30'

✓ +78-P.P. 28'

x x x

Φ

x

x

x

Φ

x

x

x

x

Φ

x

x

x

Φ

x

x

x

Φ

x

x

x

Φ

x

x

x

x

✓ F- 25'

✓ +81-P.P. 23'

✓ +82-P.P. 24'

Pasture

✓ +70-F. Cor. 30'

x x x

Φ

✓ +82-P.P. 23'

Φ

✓ +84-P.P. 23'

Meadow.

Φ

x

x

x

Φ

x

x

x

x

✓ +58-F. Cor. 26'

x x x

Φ

x

x

x

Φ

x

x

x

✓ +83-P.P. 23'

Φ

x

x


x

x

GOLF COURSE.


●

+99-T.P. 25' ✓

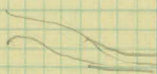

+69-T.P. 25' ✓

●

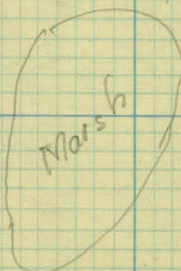

✓ +84-P.P. 23'

Meadow.

Φ

x

x

x

Φ

x

x

x

x

✓ +58-F. Cor. 26'

x x x

Φ

x

x

x

Φ

x

x

x

✓ +83-P.P. 23'

Φ

x

x

x

x

+94-T.P. 25' ✓

+71-M. Bx. 13

+57-T.P. 25' ✓

●

+63- E Road Lt
+35- E FENT Rt.

18

17

16

15

14

+98 E Drive Rt.

✓

+20- E FENT Lt.

✓

13

12

✓ +79-P.P. 23'



+80-M.B. 14'

+45-F.C. 20'

+27 0 0 0 0

✓ +78-P.P. 23'

Scattered Oaks

φ

+90-T.P. 24'

✓ +79 P.P. 23'

φ

+48-T.P. 26'

+48-T.P. 21'

✓ +77-P.P. 23'

φ

+08-T.P. 24'

✓ +77-23'

Scattered Oaks.

φ

✓ +80-P.P. 24'

φ

+76-T.P.

✓ +80-F.L. 1/2

12" x 16" C.M. + + 22' 1/2"

Golf Course.

+11-M.B. 12'

✓ +79-P.P. 24'

φ

+84-T.P. 25'

25

24

+20- L Road Lt.

23

22

21

20

19

✓ 197-P.P. 23'
✓ 178-P.P. 23'

164-T.P. 26' ✓

✓ 180-P.P.

144-T.P. 26' ✓

✓ 178-R.P.

✓ 113-T.P. 24'
115-M.Bx. 12'
111-M.Bx. 12'

✓ 180-P.P.

cultivated.

✓ 177-P.P.

181-T.P. ✓

✓ 179-P.P.

160-T.P. 24' ✓

cultivated.

✓ 179-P.P. 23'

135-T.P. E.F. 24' ✓

32

31

30

29

+83

15" X 61' C.M.

✓

+05

Drive to Golf Course.

✓

28

27

26

✓ +95-2 F-36
✓ +85-6 Oak 24'
✓ +80-P.P. 25'

✓ F-23

✓ +80-P.P. 24'

Marsh

+32-T.P. 27' ✓

Small Brush

✓ +80-P.P. 24'

✓ +56-6" Oak 22'

✓ F-28'

✓ +78-P.P. 24'

✓ +68-6" Tree 18'

✓ +50-8" Tree 16'

✓ +30-8" Tree 16'

✓ F-25'

✓ +81-P.P. 24'

Scattered Oaks

M. Marsh

GOLF COURSE

+68-T.P. 29' ✓
+68-T.P. 24' ✓

✓ F-15'

✓ +79-P.P. 24'

✓ +40-2 F-26'

+21-T.P.-26' ✓

12' X 16'

+17
+12
+95

✓ +95-A F-33
✓ +78-P.P. 24'
✓ +75-F. Line

+02-T.P.-26' ✓

39

38

37

36

35

129 - 2 F. Ent Lt. ↓

34

33

✓ +80 - P.P. 24'

Small Oaks.
(Rubich. 21)
Small Oaks.
21'

✓ +77 - P.P. 24'

+76 - T.P. 24' ✓

✓ +75 - P.P.

Hay Meadow.
Row bushes

+50 - T.P. ✓

✓ +78 - P.P.

+15

+20 - T.P. ✓

✓ +78 - P.P.

GOLF COURSE.

✓ +79 - P.P. 26

+92 - T.P. ✓

12" X 16" C.M.

cultivated.

21' 12'

✓ +80 - P.P. 26

+55 - T.P. 27' ✓

✓ +11 - P. Cor. 46'

+

46

45

44

43

+07

15" x

C.M.

✓

42

41

40

F-30

20

+78-P.P. 24'

+72-T.P. 21'

+78-P.P.

+25-T.P.

+78-P.P.

F-28'

+77-P.P.

+99-P.P. 23'

+77-P.P. 25'

F-27'

+79-P.P. 24'

+95-F.A. 06

+79-P.P. 24'

+68-T.P. 25'
+68-T.P. 18'

+36-T.P. 23'

+03-T.P. 23'

Scattered Oaks.

Scattered Oaks.

Ditch

GOLF COURSE

G.W.
B.W.

12'

12'

22' 26'

12'

1059 2 Cleveland Ave.

53

52

51

50

49

48

47

✓ +78-P.P. 23'

✓ +45-18" Oak 29'

scattered
oaks

cultivated

✓ +80-T.P. 24'
✓ +77-E.P. 23'

✓ +85-Jr. Rd 824'

✓ +68-P.P. 22'

+87-P.P. 21'

✓ +84-Jr. Rd. 828'

✓ +76-T.P. 24'

✓ +71-E.P. 15' +13-T.P. 24'

✓ +63-M.B. 13'

✓ +66-N.B. 13'

✓ +78-P.P. 22'

+48-E.F. 28'

✓ F-36'

✓ +75-R.P. 24'

✓ +61-T.P.

scattered Oaks

Golf course

✓ +78-R.P. 24'

✓ F-76'

✓ +75-R.P.

✓ +40-T.P. 21'

✓ +30-T.P. 21'

✓ +76-R.P. 24'

✓ +07-T.P. 21'

60

Caran

59

58

192

2 F. Ent Lt.

57

56

106

15" x 51' C.M. ✓

55

54

✓ F-24'

✓ +74-R.P. 23'

✓ F-24'

✓ +74-R.P. 23'

✓ +01-F.C.O. 23'

✓ +76-R.P. 23'

✓ +77-R.P. 23'

✓ +73-R.P. 23'

✓ +47-8" Pop. 21'

✓ +78-R.P. 23'

✓ +34-(B) small Oaks'

✓ +24-6" oak 20'

scattered paks.

cultivated.

cul tivated

3' Ditch

Meadow


+74-T.P. 25'

+44-T.P.

+27-T.P. 24'
+27-T.P. 22'

+11-T.P. 25'

+94-T.P. 24'

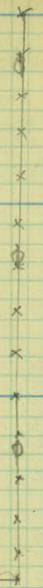

12 1/2' = 3'

+06

199 15" x 50' C.M.

67

66

65

64

63

62

61

✓ +72-P.P. 23'

↑ 190
A24
φ

24

+47-T.P. 24' ✓

Meadow.

✓ +73-P.P.

φ

+18-T.P. ✓

✓ +74-P.P.

φ

Meadow

✓ +75-P.P.

φ

+88-T.P. ✓

✓ +76-P.P. 24'

φ

+63-T.P. ✓

✓ +77-P.P. 24'

φ

Stamp &
Bus b.

✓ +37-F Cor. 24'

x x x x

cultivated.

+28-T.P. ✓

✓ +78-P.P. 24'

φ

Dats.

+03-T.P. 23' ✓

74

73

72

71

70

69

68

✓ +74 P.P. 24'

+84-24" T. 31' ✓

Cultivated

+18-T.R. 26' ✓

✓ +70-P.P.

✓ +71-P.P.

+80-T.R.

✓ +72-P.P.

+46-T.P. ✓

✓ +74-P.P.

Cultivated.

Meadow.

✓ +69-P.P.

+01-T.P. ✓

✓ +71-P.P.

+72-T.P. 27' ✓
+72-T.P. 22' ✓

+68 2 F. Ent Rt. 11

81

80

+41.5 2 New Brighton Road. ✓

79

+86.5- Edge Con. Pave. ✓

78

+41- 1 F. Ent Rt. ✓

77

76

75

X 190-39.16'

X 193-49.19'
198-7.2.32'
198-7.9.28'

+08-P.P. 24'

G.P. 6' Long.
2X 3.5 CM

+34-spillway ✓

cultivated

cultivated

+69-T.P. 28'

✓ +09-P.P. 24'

✓ +87-Road 10'

New Brighton Road

✓ +17-E. Pave 24'
✓ +07-IL Rd. 25'
✓ +03-F. Cor. 34'

✓ +91-P.P. 24'

✓ +56-T.P. 24'

+41.5

+40-T.P. 26'
+39-Rd. 23'
+32-IL Rd. 20'

cultivated

+18-24" Tree 17' ✓
+13-T.P. 27' ✓

✓ +71-P.P. 24'

✓ +42-F. Cor. 32'

scattered oaks

✓ +70-P.P. 24'

+58-Tree 35' ✓
+51-T.P. 26' ✓
+71-16" Tree 31' ✓

farm yard

+44-16" Tree 34' ✓

✓ +89-P.P. 24'

✓ +69-P.P. 24'

cultivated

cultivated

+93-14" Tree 35' ✓
+65-24" Tree 35' ✓
+50-T.P. 26' ✓
+38-24" Tree 35' ✓
+09-20" Tree 35' ✓

88

87

86

85

84

83

82

✓ 6' G.R.
 ✓ +21-Spillway 12"X4' C.M.
 ✓ +08-P.P.-24'

+45-T.P. 29'
 6' G.R.
 12"X4' C.M. +21-Spillway

14'
 14'
 φ

✓ +11-P.P.-24'

+18-T.P. 28'

φ

✓ +78-8 Oak 26'
 ✓ +69-6 " 26'
 ✓ +61-4 Oak 24'
 ✓ +56-6" Oak 24'
 ✓ +13-8" Oak 24'
 ✓ +11-P.P.-24'

φ

✓ +08-P.P.-24'

+85-T.P. 28'

φ

✓ +18-Raftice. 14'
 ✓ +10-P.P.-24'

+65-T.P. 28'

φ

✓ +10-P.P.-24'

+36-T.P. 28'

φ

✓ 6' G.R.
 ✓ +30-Spillway 12"X4' C.M.
 ✓ +10-P.P.-24'

15'
 15'
 φ

cultivated

cultivated

95

94

93

92

91

90

167- E F. Ent Lt. ✓

424- ♀ F. Ent Lt. ✓

89

✓ +99- P.P.-24'

+91- T.P.
+91- T.P.-26-32'

✓ +02- P.P.-24' Marsh

+87- T.P.-29'

✓ +08- P.P.-24'
✓ +03- 12" Oak-23

+83- School Sq. 18' ✓

✓ +02- P.P.-24'

+85- T.P.-29' ✓

✓ +03- P.P.-24'

+82- T.P.-29' ✓

✓ +04- P.P.-24'

+75- T.P.-29' ✓

+51- M.Ox. 14'

✓ +09- 14" Pop. 80
✓ +04- P.P.-24'

cultivated

20' concrete paving

meadow

198- 2 F. Ent H.

102

101

118- Drive to Shod Yarl ✓

100

108- 2 F. Ent H. ✓

99

98

97

96

✓ +10-P.P.-23'

✓ +06-P.P.-23'

✓ +47-F. LINE 30

✓ +47-E. IRON FENCE 35'

✓ +05-P.P.-23'

✓ +16-Bog-IR. Fence 33.5

✓ +99-P.P.-23'

✓ +93-M. BX. 14'

✓ +08-P.P.-23'

✓ +63-Spillway 6' G.R.

12' x 6' G.M.

✓ +06-P.P.-24'

✓ +02-P.P.-24'

Waste land.

School
yard.

cultivated

20' Concrete Pavement

pasture

Meadow

+98-E.F. 30'

+60-T.P.-26'

+32-F. Cor. 30'

+32-T.P. 26'

+26-Junc. Sq. 16'

+93-T.P.-26'

6' G.R.

+11-Spillway

+16-F. Cor. 31'

+63-T.P.-26'

+38-T.P.-26'

+32-Bog F. 31'

+09-T.P.-26'

109

108

+82

culv. (unable to locate culv.)

107

106

+73.5 £ spelling Ave

105

104

103

F-301

✓ +11-P.P. 24'

✓ +97-14" Oak 24'

X +78-Nigh Sq. 15'
✓ +11-P.P. 24'

+82-4" X 4" cul. W. Water 125'

✓ +14-P.P. 20'

Pasture

cultivated

+83-T.P. 28'

+65-T.P. 28'

✓ +63-6" Oak 25'

✓ +27.5 E. Pave 98'

✓ +13-P.P. 20'

✓ +08-F. Cor. 30'

X +05-Wid. Sign High 22'

✓ +04-Jt. Rd. Sq. 24'

✓ +83-Beg. R. Pav. 56'

✓ +63-E. & Pave 50'

✓ +51-P.P. 32'

✓ +47-E. P. 27'

✓ +49-Jt. Rd. Sq. 24'

X +34-Wid. Sq. 18' - highway

✓ +19-O. R. Pave 101'

✓ +09-P.P. 13'

✓ +20-Jt. Sch. Sq. 14'

✓ +14-P.P. 20'

✓ +60-Sch. Sq. 17'

+29-M. Bx. 14'

+27-M. Bx. 14'

✓ +13-P.P. 23'

Farm
Yard

20' CONC. PAVEMENT

+28.5-E. R 105'
+21-T.P. 30'
+21-T.P. 24'
+14-E.P. 22'

+91-P.P. 59'

+58-CONC. Slab 41'
+28-CONC. Slab 60'
+26-T. 27'
+19-Beg. R. Pave 102'

+91-T.P. 27'

+21 Hg. Sq 18'

For Gas

116

115

114

113

+31 F. Ent Lt. ✓

112

111

110

F-321

+61-T.P. 31'

+11-P.P. 23'

+30-T.P. 31'

+11-P.P. 23'

+12-P.P. 23'

+02-T.P. 30'

+12-P.P. 23'

pasture.

cultivated.

+67-T.P. 30'

+11-P.P. 24'

+42-T.P. 29'

+11-P.P. 24'

12'
12'

+28-Wd. Sign 15'

+10-P.P. 24'

+09-T.P. 29'

123

122

121

120

119

118

117

✓ +13-P.P.-23'

+04-T.P. 28' ✓

✓ +13-P.P.-23'

+81-T.P. 28' ✓

✓ +12-P.P.-23'

+50-T.P. 32' ✓
+50-T.P. 27'

✓ +12-P.P.-23'

✓ +11-P.P.-23'

+21-T.P. 28' ✓

+92-F. Cor. 33' x x x x

✓ +11-P.P.-23'

+88-T.P. 28' ✓

✓ +11-P.P.-23'

cultivated

cultivated.

pasture.

130

190 - 2 F. Ent Lt. ✓

129

128

127

126

125

124

Tain
Yard.

+58-T.P.24' ✓

✓ +13-P.P.-23'



✓ +57-T.P.29. N'

+10-T.P.-24' ✓

✓ +09-P.P.-23'

φ

✓ +11-P.P.-23'

φ

+21-T.P.25' ✓

12' 12'

✓ +17-P.P.-23'

φ

+78-Wd. X. 1/2 59.14' X

cultivated.

✓ +11-P.P.-23'

φ

+93-T.P.-25' ✓

✓ +48-F. COR. 33'

✓ +12-P.P.-23'



+64-T.P.-26' ✓

✓ +12-P.P.-23'

φ

+33-T.P.-27' ✓

137

136

135

134

133

top of Hamline Ave.

132

131

✓ +116-P.P.-23'

cult
 0 0 0 0
 0 0 0

Pasture

+97-T.P.-26'

X +38-Wd. Hg. Sq. 12'
 ✓ +16-P.P.-23'

Timber
 brush
 0 0 0
 0 0 0
 0 0 0

+94-T.P.-26' ✓
 +87-T.P.-20' ✓

✓ +27-P.P.-23'

Marsh

✓ +15-P.P.-23'

+85-T.P.-25' ✓
 +79-T.P.-20' ✓

+33-Hg. Sq. 13' X

F-25'

✓ +08-P.P.-23'

Town
 Hall
 Town
 Grounds

✓ +27-P.P.-23'

Scattered Oaks

+63-T.P.-25' ✓
 +51-T.P.-27' ✓
 +55-T.P.-22' ✓

✓ +25-T.P. Rd. Sq. 26'
 +84-P.P.-22'

Farm
 Yard

cultivated

+47-G.P.-24' ✓
 +46-F.P.-20' ✓
 +46-F. Cor. 25'

✓ +03-P.P.-22'

+38-P.P.X. 15-24' ✓
 +66-T.P.-24' ✓

144

143

142

141

140

+21 - 2 F. Ent + Rt.

✓


139

-28 - 2 F. Ent + Rt.

✓

138

✓ +55-24" Tree 34'

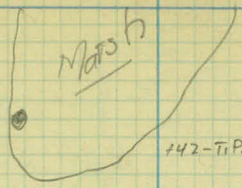

✓ +16-P.P.-23'

φ

✓ +42-T.P.-28'

✓ +30-12" Oak 33'
✓ +16-P.P.-23'

φ

12'

✓ +73-N" Oak 27'

✓ +16-P.P.-23'
✓ +14-E. of Oaks

φ

27'

Wasteland.

✓ +96-T.P.-28'

✓ +16-P.P.-23'

φ

φ

φ

φ

φ

φ

φ

φ

φ

φ

φ

φ

φ

φ

φ

φ

φ

φ

φ

✓ +70-T.P.-28'

✓ +16-P.P.-23'

cultivated.

+52-8sq. Row of 2" Oaks

✓ +19-P.P.-23'

φ



✓ +44-T.P.-28'
✓ +54-T.P. (Last)

✓ +16-P.P.-23'
✓ +06-P.P.-20'

φ

✓ +67-F. Cor. 22'

✓ +17-T.P.-27'
✓ +10-T.P.-27'

151

150

149

148

147

146

145

✓ +18-P.P.-23'

φ

cult.

120

Meadow

+19-T.P.-25' ✓

✓ +17-P.P.-23'

φ

+18-T.P.-25' ✓

✓ +17-P.P.-23'

φ

✓ +16-P.P.-23'

φ

+19-T.P.-26' ✓

✓ +18-P.P.-23'

φ

cultivated.

125

Meadow

+04-T.P.-27' ✓
+04-T.P.-23' ✓

✓ +21-8" T.W.T. 25'
✓ +16-P.P.-23'

φ

Marsh

+61-T.P.-28' ✓

✓ +16-P.P.-23'

φ

+45.7 E Lexington Ave.

158

tw Drive to School Yard

157


156

155

154

153

152

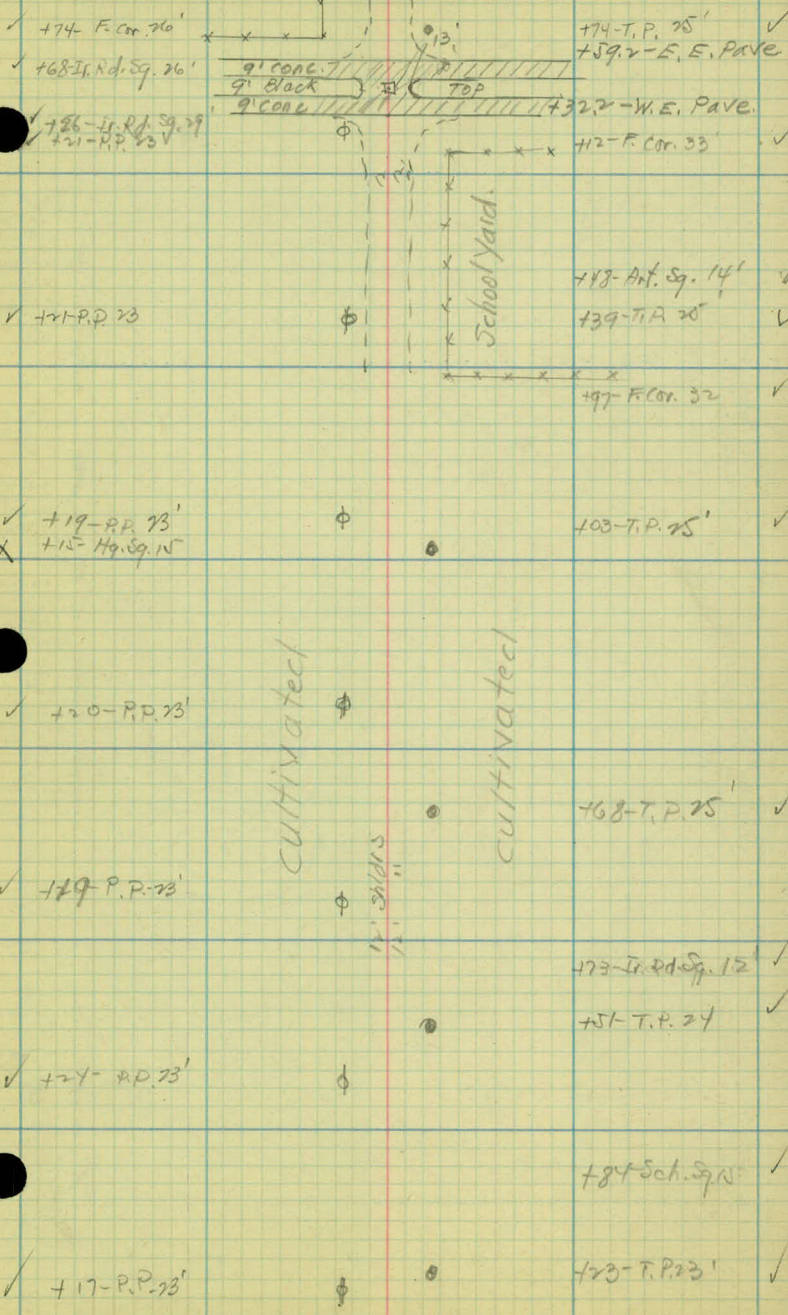

165

164

163

162

+45 FENT Lt. ✓

161

160

+80- FENT ^{LT} (RT) ✓

159

✓ +69-8" Oak 22'

✓ +24-P.P. 23'

✓ +10-6" W Oak 28'

✓ +96-10" Oak 28'

✓ +24-P.P. 23'

✓ +88-Jr. Schl. Sq. 19

✓ +23-P.P. 23'

X +10 Hg. Schl. Sq. 19'

✓ +23-P.P. 23'

✓ +23-P.P. 23'

✓ +41-E.F. 27'

✓ +20-P.P. 23'

✓ +04-E.P. 23'

✓ +56-Jr. Schl. Sq. 11'

✓ +20-P.P. 23'

+28-T.P. 20'

+94-T.P. 20'

+64-T.P. 21'

+35-T.P. 21'

+53-Hg. Sq. 15'

+01-T.P. 28'


+01-T.P. 19'

cultivated.

cultivated

Farm Yard

cultivated.

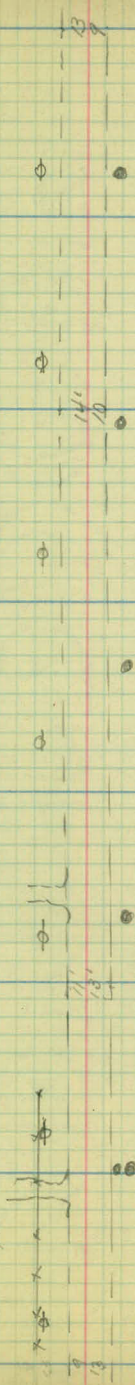

172

171

170

169

778 Drive to Fox Farm RT. ✓

168

463- Drive to Fox Farm. RT. ✓

167

166

✓ +27-R.P. 23'

✓ +25-P.P. 23'

✓ +25-R.P. 23'

✓ +24-R.P. 23'

✓ +24-R.P. 23'

✓ +25-P.P. 23'

✓ +23-R.P. 23'

Cultivated
Small Oaks.

Cultivated.

Ind. brush.
Fox Farm

L.W.O.

F-31'

+81-T.P. 27'
+81-T.P. 21'


+46-T.P. 22'

+23-F. 22'
+15-T.P. 22'

+81-T.P. 22'

+20-Beg Hed. 35'

+54-T.P. 22'

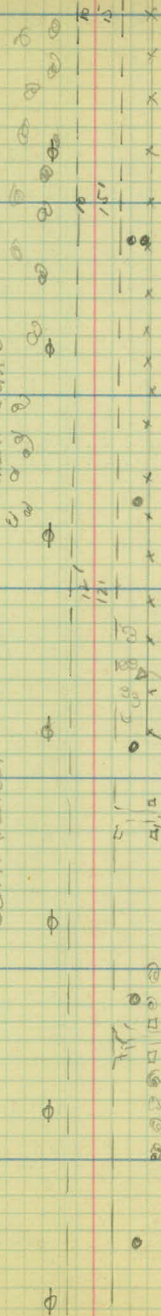

179

192 - 2 F. Ent + Lt. ✓

178

177

(12" x 20" C.M. Lt. not in use.) ?

176

175

174

173

farm yard.

✓ +26-P.P. 23'

✓ +28-P.P. 23'

✓ +27-P.P. 23'

✓ +26-P.P. 23'

✓ +28-P.P. 23'

✓ +27-P.P. 23'

✓ +26-P.P. 23'

small cuts.

cultivated.

small cuts

timber.

timber

+65-T.P. 27' ✓

+29-T.P. 27' ✓

F-41 ✓

+98-T.P. 27' ✓

+65-T.P. 26' ✓

F 39' ✓

+40-T.P. 26' ✓

+57-F. cor. 43' ✓
+17-33-F. cor ✓

+07-T.P. 26 ✓

108 - FENT. RT.

186

185

468⁸ E Victoria St.

184

183

182

181

180

✓ 175-P.R. 31'

φ

cultivated.

✓ 117-P.R. 23

φ

123-T.P. 27'

✓

X 133-Wd. 39.25'
✓ 127-P.P. 31'
✓ 130-P.P. 23
✓ 109-P.P. 23

φ

φ

farm yard.

✓ 192-21-Rd. 69.21'

197-T.P. 27'

✓

✓ 130-P.P. 23'

φ

✓ 130-P.P. 23'

φ

195-E. Cor. 41'

✓

162-T.P. 23'

✓

162-T.P. 29

✓

160-E. Cor. 29

✓

190-E. Cor. 41'

✓

X 171-Wd. 39.12'

✓ 132-P.P. 23'

138-T.P. 27'

✓

cultivated

hills & brush

✓ 127-P.P. 23'

F-35'

✓

199-T.P. 27'

✓

Timber.

✓ 128-P.P. 23'

144-Wd. 14.59.17'

X

135- F. ENT + RT. ✓

193

192

191

163- F. ENT + RT. ✓

190

178- L F. ENT + LT. ✓

189

156- L F. ENT + LT. ✓

188

187

✓ +93-P.P.31'

Farm Yard.

φ

x
x
x

+69-T.P.24' ✓

+43-F.Cor.26' ✓

✓ +45-P.P.31'

φ

Farm
Yard

+86-T.P.24' ✓

✓ +13-P.P.23'

φ

x x x

+22-F.Cor.29' ✓

F28 ✓

Timber.

12'

x

+81-8" Oak 18' ✓

+78-6" Oak 20' ✓

+70-T.P.24' ✓

✓ +16-P.P.23'

φ

✓ +07-P.P.31'

φ

x

x

x

x

✓ +78-E.F.23'

x x x

Eato

✓ +17-B.F.23'

x

x

✓ +17-P.P.23'

φ

x

+23-T.P.26' ✓

Pasture

✓ +55-P.P.31'

φ

x

x

x

x

x

x

x

x

x

x

x

x

+24-Δ F.28' ✓

+11-F.Cor.42' ✓

✓ +16-P.P.23'

φ

X +89-Wd. Hq. Sq. 13'

12'

+88-T.P.26' ✓

✓ +23-P.P.31'

φ

✓ +16-P.P.23'

φ

cultivated.

cultivated.

+57-T.P.26' ✓

✓ +16-P.P.23'

φ

+01-Hq. Sq. 14' X

300

+ 46 - F. Ent Lt. ✓

+ 35 - F. Ent Lt. ✓

199

198

+ 68 - Road Lt. ✓

197

196

195

+ 32 F. Ent Lt. ✓

194

✓ +15-P.D. 23
✓ +13-P.D. 31

φφ

+15-T.P. 25 ✓

+41-E.F. 33 ✓

✓ +18-R.P. 31
✓ +17-R.P. 23

φφ

12" X 20

+41-B.F. 33 ✓

+25-E.F. 30 ✓

+27-T.P. 25 ✓

✓ +30-R.P. 31
✓ +18-R.P. 23

φφ

Cultivated

+46-B.F. 30 ✓

+02-T.P. 26 ✓

timber

✓ +15-P.P. 23

φ

✓ +81-R.P. 31

φ

+20-T.P. 27 ✓

+70-T.P. 21 ✓

✓ +16-R.P. 23

φ

✓ +43-P.P. 21

φ

+58-F. 32 ✓

✓ +17-P.P. 23

φ

+40-T.P. 26 ✓

Cultivated

Cultivated

✓ +16-P.P. 23

φ

+15-T.P. 16 ✓

207

206

205

204

203

202

201

✓ +22-P.P.23'

+36-T.P. 25' ✓

✓ +19-P.P.23'
✓ +17-P.P.31'

X +77-Wd. Hg. 32' 16

+06-T.P. 25' ✓

✓ +20-P.P.23'

✓ +7N-F. com. 18

+73-T.P. 25' ✓

✓ +19-P.P.31
✓ +19-P.P.23
✓ F. 20

✓ +18-P.P.23'

+38-T.P. 26' ✓

✓ +20-B.F. 13
✓ +20-P.P.23
✓ +19-P.P.31

+03-T.P. 25' ✓

✓ +19-P.P.23'

Meadow

Meadow

Marsh.
Bog.

cultivated

Timber

214

213

212

+25- F. Ent + Lt. ✓

211

± Dale St.

210

209

+42 - 2 36" x 46' C.M. ✓

208

✓ +17-P.P. 23'

✓ +21-P.P. 23'

✓ +26-P.P. 20'
✓ +27-P.P. 20'

+25 - Group small trees

✓ +54-E.F. 24'

✓ +23-F.C.M. 23'

✓ +23-P.P. 23'

✓ +15-P.P. 22'

✓ +67-F. Line 31'

✓ +22-P.P. 23'

✓ +20-P.P. 31'

✓ +21-P.P. 20'

X +26-Hy. 59' 13'

✓ +22-P.P. 31'

✓ +22-P.P. 20'

cultivated.

Pasture

Meadow

Meadow

ditch

+93-T.P. 29

F 28'

+84-Hy. 59' 16'

+56-T.P. 28'

+89-T.P. 28'

+87-T.P. 23'

+29-F.C.M. 20'

+21-E.P. 30'

+19-E.C.R. 16'

+15-Δ G.R. 20'

+06-Δ G.R. 27'

+54-Cor. 54' 29'

+54-Gas Re. 28'

+34-Cor. 54' 29'

+24-E.P. 15'

+02-T.P. 25'

+63-T.P. 25'

4φ

12'
12'

221

220

219

218

217

216

215

F20' 45'

+78-T.P. 30' ✓

✓ +12-R.P. 23'

+53-T.P.

✓ +103-R.P. 23'

Bog.

✓ +11-R.P. 23'

+17-T.P.
F 19' ✓

✓ +19-R.P. 23'

Cultivated

Bog.

✓ +21-R.P. 23'

Pasture.

F 21'
+9-T.P. ✓

✓ +22-R.P. 23'

+50-T.P. ✓

✓ +20-R.P. 73'
X +10-Wd. Hg. Sq. 12'

+26-T.P. 30' ✓
F 30 ✓

228

227

226

225

224

223

+62

12" X 39' Vit.

222

✓ +25-P.P. 23'

+34-T.P. 30' ✓

✓ +28-P.P. 23'

+99-T.P. 30' ✓

✓ +24-P.P. 23'

+71-T.P. 32' ✓
+71-T.P. 26' ✓

✓ +24-P.P. 23'

✓ +23-P.P. 23'

+37-T.P. 30' ✓

✓ +21-P.P. 23'

+41-F. Cor. 21' ✓

+11-T.P. 30' ✓

✓ +16-P.P. 23'

Ditch. 165' 20'

Ditch.

Brush

Brush

cultivated

cultivated

brush

235

234

+81- F. ED + Lt.

233

232

231

230

229

421-P.P.23'

 ϕ

12'

00
 06
 00
 6
 10
 00

+ 82-T.P. No'

722-P.P.-B



6
6
6
0

726-P.P. 23

11/11/11

view of brush.

145-7, p. 26'

426 - P.P. 231

1007 D.V. 14/11/17

10 20 30 40 50

судовател.

H9- T.P 27

723 - P.P. 73'

⊕

AD 1040

+92-T.P. 27'

424- P. P. 73

 Φ
$$\frac{12}{12}$$

Brush

762-T.P. 27

+24- P.P. 73'

9

୨
୩
୪
୫

+87 L F. Edt. Ry.

242

241

240

239

238

+22 L Road Lt.

+18 L Road Lt.

237

236

Faint yard

Druid

+49-F.L. 100 32' = 12" Oak

+25-P.P. 23'

+26-P.P. 23'

+24-P.P. 23'

+14-P.P. 23'

+33-P.P. 23'

+61-P.P. 23'

+39-P.P. 23'

+23-P.P. 23'

x x x

φ

φ

φ

φ

φ

φ

φ

φ

+

x x x

x x x x

+

x

x

x

x

x

x

x

x

x

x

x

x

x

x

x

x

x

x

Pasture

Pasture

Scattered Oaks

+77-M.BX. 11'

+74-T.P. 28'

+34-F. Cor. 37'

+80-F. Cor. 37'

+41-T.P. 28'

+52-F. Cor. 41'

+49-F. Cor. 35'

+16-T.P. 26'

F 27'

+77-T.P. 27'

+50-T.P. 25'

+38-F. Cor. 30'

+16-T.P. 27'

+16-T.P. 22'

249

248

247

246

+56- ♀ F. Ent RY.


245

+86 ♂ F. Ent RY

+69- ♀ F. Ent LT.

244

243

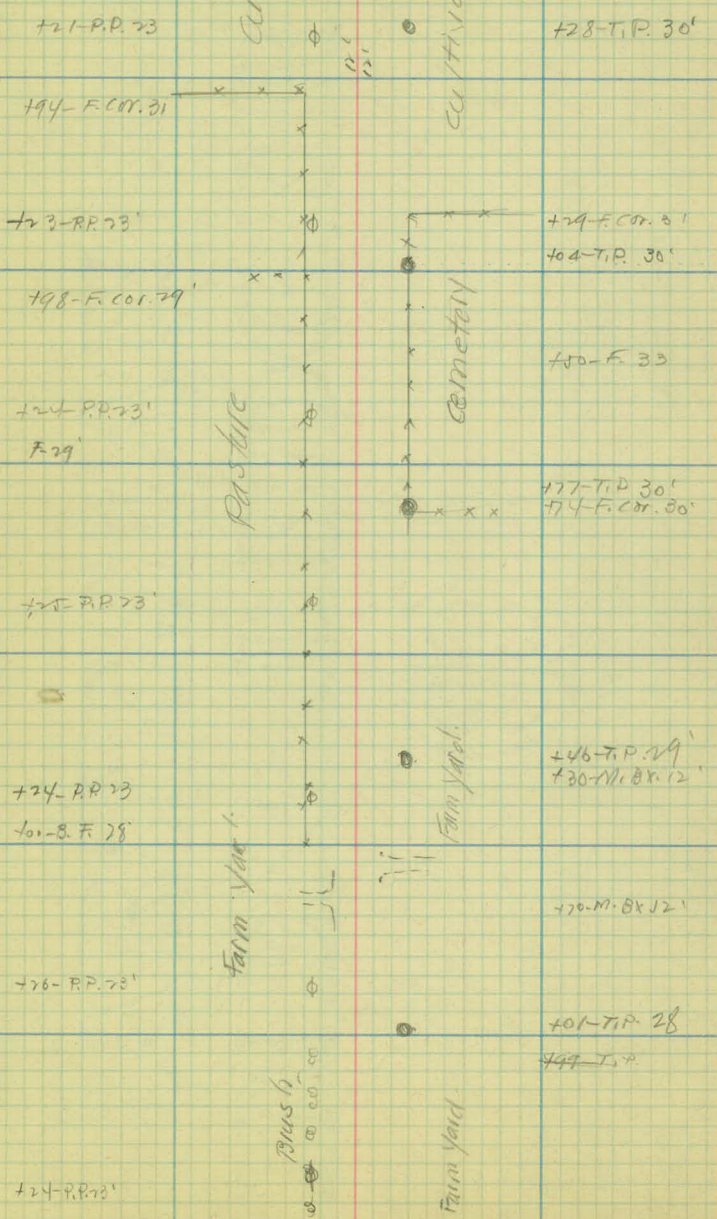

+16 - FEET LT.

256

255

+40 - FEET RT

254

253

252

+08 - FEET LT.

251

250

+21-P.P. 23'

φ

+93-M.B.X.
+91-T.A.31'

+21-P.P. 23'

Cultivated

φ

+64-T.P. 31'

+25-P.P. 23'

φ

+45-F.Lin°
+25-P.P. 20'

x x x x

Cultivated

φ

Cultivated

+28-T.P. 32'

+25-P.P. 23'

φ

Grass

+95-T.A. 32'

+27-P.P. 23'

Farm Yard

φ

11'

+96-M.B.X. 10'
+62-T.P. 34
+62-T.P. 29

+24-P.P. 23'

φ

212 Mont & Rice St.

263

262

261

260

259

258

257

+97-P.P. 24'
+82-Tr. Rd. Sq. 18'
+52-F. Cor. 34'
+51-T.P. 36

+74-T.P. 34'
+52-B.F. 31'
+51-T.P. 31'
+47-Tr. Rd. Sq. 35'

24' one course conc. p/ave.

+33.2
+09.2 } p/ave.

+62-A.P.P. 41

+86-P.P. 23'

+88-F. Cor. 43'

+21-P.P. 23

+42-T.P. 34'

+91-Ng. Sq. 20'

F-33'

+22-P.P. 23'

+17-T.P. 34'

+80-Ng. Sq. 12'

+23-P.P. 23'

+83-T.P. 33'

+24-P.P. 23'

+95-Wol. Ng. Sq. 12'

+23-P.P. 23'

+45-T.P. 33'

+23-P.P. 23'

+18-F. Cor. 33
+12-T.P. 33

Yard.

Cultivated

Waste land.

75
76

270

269

268

267

266

731- KENT Lt.
265

264

+17-P.P. 27'

+82-B.G.R. 11'

+19-P.P. 27'

+21-P.P.

+30-P.P.

+23-P.P. 27'

+19-F. Cor. 33
+03-P.P. 26

+18-T.P. 32'

+17-B.G.R. 10'
F. 38'

+87-T.P. 32'

+51-P.P. 32'

+92-F. Cor. 38

+23-T.P. 33'

+88-T.P. 31'
+88-T.P. 30'

Farm Yard

Farm Yard

Cult.

Pasture



+30 - F. ENT Lt.
+13 - F. ENT Rt.
277

276

275

274

+29 - 2 F. ENT Lt.

273

+20 - 2 F. ENT Lt.

272

271

+98-T.P. 31'

+41-P.P. 28'

+09-E.G.R. 11'

+45-P.P. 28

+85-E.G.R. 9.5'

+74-T.P. 31'

+57-F.Linc
+44-P.P. 21

+70-F.Linc

+47-T.P. 33'
+47-T.P. 29'+43-P.P. 27'
+14-F. cor. 33'

+88-B.G.R. 11'

+47-P.P. 27'
+34-F. cor. 33'
+22-F. cor. 33'

+92-F. cor. 32'

+34-P.P. 27'
+30-F. cor. 32'
+12-F. cor. 33'

+99-E.G.R. 10.5'

+58-F. cor. 31'

+70-P.P. 27'

+14-T.P. 31' = F.A.

+83-F. cor. 31'
+80-B.G.R. 9.4'
+72-E.G.R. 9.4'

+84-T.P. 31'

Pasture

+52-T.P. 32'

284

: +879 Feet 14

283

282

281

280

279

278

+57-B.G.R. 11'

+38-P.P. 29'

+93-B.F. 31
 +82-E.F. 32
 +67-F. Cor. 31

+37-P.P. 29'

+91-G.R. + E. Cor. 29'

+36-P.P. 29'

+39-R.P. 28'

+39-P.P. 28'

+39-R.P. 28'

+39-R.P. 28'

+60-B.G.R. 116

+47-R.R. King 57 10

+31-T.P. 28

F-28

+0-T.P. 28'

F-38

+72-T.P. 28'

+49-T.P. 29'

+37-T.P. 20'

291

290

289

100.30- L ⁰⁰ ~~Line~~

32'- Full Planked - 12' R⁺
20' L⁺
Cattle Guards not in place.

288

287

286

285

Jan, 1926

55

+68-E.G.R. 11'

+03-P.P. 29'

+56-T.P. 11'

+05-P.P. 29'

+08-F.C. 20'

+79-B.G.R. 113'
+70-R.R. 11922'
+68-B.F. 29'

+48-E.F. 34'
+36-E.G.R. 115'

+08-P.P. 28'
+00-B.G.R. 11'


+79-E.G.R. 11'

+39-P.D. 29'

+37-P.P. 24'

+34-P.P. 24'

Boq.

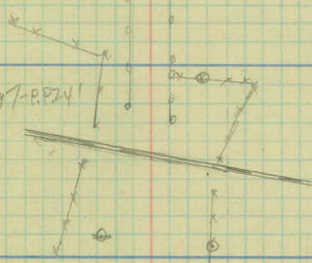

+69-A.F. 24'
+67-E.G.R. 12'
+60-B.F. 12'
+30-T.R. 28'

+22-T.P. 28'

+93-T.P. 28'
+11-B.G.R. 115'
+50-B.F. 37'

+32-E.F. 32'
+30-R.R. 11924'

+07-R.R.T. P. 30'

+91-F.C. 20'
+89-E.G.R. 10'
+88-T.P. 28'

+69-T.P. 28'

+45-B.R. 115'

+64-T.P. 28'

t10 - Water Works King

298

297

296

295

294

t47 FENT LT

293

292

+59-T.P. 27'
+59-B.F. 27'

+05-R.R. 26'

+69-T. Cor. 22'

+08-R.P. 29'

+08-R.P. 29'

+78-A.F. 41'

+62-A.F. 33'

+10-R.P. 29'
F-24'

+12-R.P. 29'

F-22'

+91-R.P. 29'

+43-A.F. 21'
+12-R.P. 29'
F-38'

+82-R.R. 117.15'

+03-R.P. 29'

+49-E.F. 29'

+33-T.P. 27'

+61-F. Cor. 36

+13-T.P. 27'

+97-T.P. 28'

F-27'

+66-T.P. 28'

+34-T.P. 28

F-28

305

304

701- 15" x 42' C.M.

303

302

301

300

299

+92-T.P. 25'

+17-R.P. 25'

Marsh

Marsh

+82-B.G.R. 11.15'

+60-T.P. 28'

+60-T.P. 22'

+18-R.P. 25'

+24'

Bog'

+36-T.P. 25'

+01-R.P. 25'

Marsh
Bog

+22-B.G.R. 11'

Marsh

+11-T.P. 25'

+98-R.P. 27'

F. +50 25'

+95-R.P. 27'

+86-T.P. 26'

+30-F. corr. 29'

+98-R.P. 28' = B. fence.

+86-T.P. 27'

+48-F. corr. 28'

+02-R.P. 27'

312

311

310

309

308

307

306

+21-P.P. 26'

+25-T.P. 25'
F-45'

+19-R.R. 26'
F-38

+25-A.F. 26'

+89-T.P. 25'
+76-F.C. 2.40

+22-P.R. 26'

F-40'

+91-E.G.R. 111
+88-T.S. 12
+93-G.F. 26'

+73-E.G.R. 125
+69-T.P. 25'

+12-P.P. 26'

+21-P.P. 28'

+13-T.P. 25'

+20-P.P. 25'

+40-F-35'
+16-T.P. 25'
F-14

+26-P.P. 25'

F-24

Timber

Timber

12.1
12.1

319

318

469- E F ERIT LT

317

316

315

314

459.7 Mont.
E Me Manemy

313

+20 - P.P. 26'

+72 - T.P. 24'

+21 - R.P. 26'

+98 - T.P. 24'

+76 - B.F. 26'
+61 - F.F. 26'

F. 24'

+58 - M.B. 12'

12' x 18' M. +60

+24 - R.P. 26'

+17 - T.P. 28'
+17 - T.P. 22'
F. 23'

+22 - P.P. 26'

cultivated

cultivated

X X

+88 - T.P. 24'

+21 - R.P. 26'

+87 - T.P. 24'

+21 - R.P. 25'

+91 - F. Cor. 27'
+84 - T. Rd. 59' 26'

+94 - T.P. 23'
+82 - F. Cor. 27'

+31 - F. Cor. 26'
+23 - P.P. 27'

+35 - F. Cor. 35'
+11 - T.P. 24'

326

325

324

323

322

+27- 2 E. ENT + RI.

321

320

$$+ 56 - F. CO_2 \cdot X^{-1} - x - x - 7$$

177- F. cor. 22

+99-P.P. W⁻¹)

709-T.P. 201
E-221

4-221

422-PP.26

+21-P.P. No.

+20-PPH
F-26

F-26

+24-P.P.26
F-27'

F-27'

+ 48-M. Bx 13

7-20-RR 76'

706-F. corr. 26

Dot Grove.

+24 - F₁ Cor. 27
+21 - R P 26

+21-PP-76

455-T.P. 211

455

428-T.P.22
F231

F231

10" x 17" G.M.

405-T.P. ~~A~~

form w/ies

333

332

331

330

329

409

L.F. ENT + RT.

328

327

+98-P.P.26

⊙

+97-T.P.221

+75-T.P.21'
+75-F.21'

+36-F. cor. 35'
+36-F. cor. 22'

F20

+97-P.P.261

⊙

+57-T.P.20

+43-T.P.20

+97-P.P.761

⊙

+16-T.P.20
+09-T.P.20
F20'

+97-P.P.761

⊙

F21'

+99-P.P.76

⊙

+55-T.P.22'
+81-T.P.17
+67-T.P.21'

+01-P.P.76

⊙

+50-T.P.20'

+28-T.P.20'

+13-B.F.20'

+14-M.B.X.14'
+02-P.P.75'

⊙

+99-E.F.20

+01-P.P.75'

⊙

+70-T.P.20

cut.

cut.

cut.

cut.

340 104.3 - E. Ave

1945 $\frac{1}{2}$ Edgerton

184.2 E. Ave

339

338

337

336

335

334

+47- stop 39.5'
 +78-Δ G.R. 6'
 +23-T.P. 26
 +13-Jr. Rd. 59.19'
 +84-T.P. 26
 +09-Δ G.R. 27'
 +19-G.R. 20'
 +77-G.R. 13
 +75-El. G.R. 12'

+50-T.P. 24'
 +31-Δ G.R. 11'
 +24-F. Cor. 24'
 +24-Δ G.R. 18
 +16-Jr. Rd. 59.28'
 +09-Δ G.R. 41

20' One Course Cong. Pave.

+06-P.P. 26'

+38-F. Cor. 41'
 +32-T.P. 22
 Stop
 +29-Jr. Rd. 17'
 +22-T.P. 22'
 F-21'

Waste land

+50-Δ F. 35'

+22-T.P. 22'
 +22-Δ F. 22

+96-P.P. 26

+97-T.P. 21'

cult.

+18-T.P. 21'
 F-21

+99-P.P. 26'

+89-T.P. 21'

+05-P.P. 26

+20-T.P. 21'
 F-21'

+98-P.P. 26'

+45-T.P. 21'

+99-T.P. 20'

cult.

timber.



347

346

345

+97 - F. ENT LT.

+76 - F. ENT RT.

344

+54 F. ENT LT.

343

342

341

+69-P.P. 26'

F-26'

+65-P.P. 26'

+57-F. Cor. 26'

+39-P.P. 26'

+08-M.B.X. 8'

+07-B.B. 26'

124x70' C.M.

+71-M.B.X. 9'

+03-P.P. 25'

+34-16" Oak 27'

+26-M.B.X. 8'

+23-P.P. 25'

+23-M.B.X. 9'

+81-F. Cor. 26'

+81-E.G.R. 7'

+16-10" Oak 15'

+53-P.P. 26'

+23-P.P. 28'

13'

+06-T.P. 22'

+16-T.P. 22'

+14-B.F. 28'

+53-T.P. 23'

+53-F. Cor. 23'

+24-T.P. 26'

+24-T.P. 20'

F-24'

+32-E.G.R. 16'

+89-T.P. 24'

timber

timber

499- 2 F Ent Lt.

354

406- 2 F Ent Rt.

353

352

351

464- F Ent H

350

349

348

+22-P.P. 25'
F-25'

+18-P.P. 25'

F-19'

+93-P.P. 25'

+73-P.P. 25'
+68-F. cor. 18'

+61

+77-P.P. 25'

F-19'

+67-P.P. 25'

+20-T.P. 23'

F-23'

+50-T.P. 23'

+12-F. cor. 23'

+21-T.P. 23'

F-23'

F-23'

+81-T.P. 23'

+63-T.P. 23'

F-25'

+35-T.P. 22'

Cult.

Pasture

11'
12'

10'
13'

+16- F. ENT. R.

361

+55 F. ENT.

360

359

358

357

356

+25 F. ENT. RT.

355

+39-E.F. 22'
+18-P.P. 26'
F-26

Cult.

F-29'
+37-P.P. 26'
+16-P.P. 26'

+18-P.P. 26'

+16-B.F. 26'
+16-P.P.

+30-P.P. 26'

+96-E.F. 25'

+19-R.P. 26'

+32-M.B.X. 12'
+11-P.P. 26'

+06-F. cor. 25'

Marsh.

12'

Pasture

Cult.

+86-E.F. 26

+24-T.P. 23'

+28-F. cor. 23'

+95-T.P. 23'

+63-T.P. 23'

+36-T.P. 26'
+36-T.P. 20'
+12-F. cor. 23'

+06-T.P. 22'
F-22

+06-F. cor. 23'

Exception to
Station

"

Co. Road 18" x White Bear Road

367

+79.3 2 Arcade St

366

365

+39- FENT Lt.


364

363

362

Exception from Arcade to White Bear Beach.

COUNTY ROAD "B" # 51

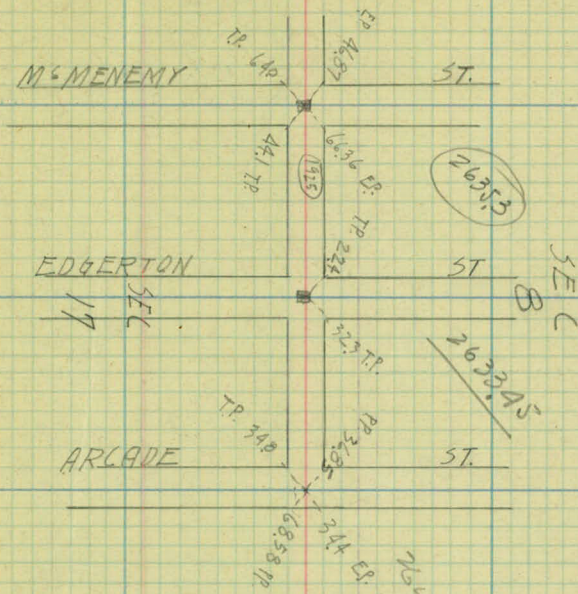

366+29.3 - Arcade

26+45.5

392+74.8 =

26+41.94

419+16.74

26+52.55

445+69.29

26+65.16

472+34.45 = W.H. Bear av.

498+49.1

26+09.6

524+58.7

26+27.25

550+85.95

26+10

576+95.95

2645.50

2641.94

2652.55

2665.16

10605.15

366+29.3

106+05.15

472+34.45

