OFFICE OF COUNTY ENGINEER
RAMSEY COUNTY
PROGRESSIVE ROAD MAP
OF
KOHLER ROAD
FROM CENTERVILLE ROAD TO McMENEMY STREET

TOTAL LENGTH 5031.57 FT. 0.954 MI.
Scale: 1" = 100'

CONVENTIONAL SIGNS & ABBREVIATIONS

ITEM	CONVENTION	ABBRV.
Bldg.		
Electric Line		
Township Line		
City or Village Limit		
Road of one Lane		R.O.L.
Road of two Lanes Graded		R.T.L.
Road to be Graded & Drained to Standard		
Road to be Graded & Hard Surfaced		
Paved Entrances		P.E.
Entrances, earth		E.
Culvert Pipe		C.P.
Culvert Box		C.B.
Culvert Arch		C.A.
Bridge		BR.
Pole (Power)		P.
Pole (Guy)		
Fence		
Rock Rip-rap with wire ring reinforcement		
Rock Rip-rap		
Telephone or Telegraph Poles		T.P.
Trees, Deciduous		
Trees, Evergreen		
Shrubs		
Catch Basin		C.B.
Manhole		M.H.
Hydrant		H.
Retaining Wall		R.W.

Concrete Curb	Parks
Rd Curbs	Ballfield
Mountable	Golf Course
B.C.& Gutter	Light Industry
Rolled Curb	Park

KEY MAP

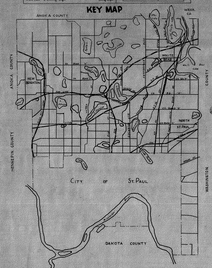

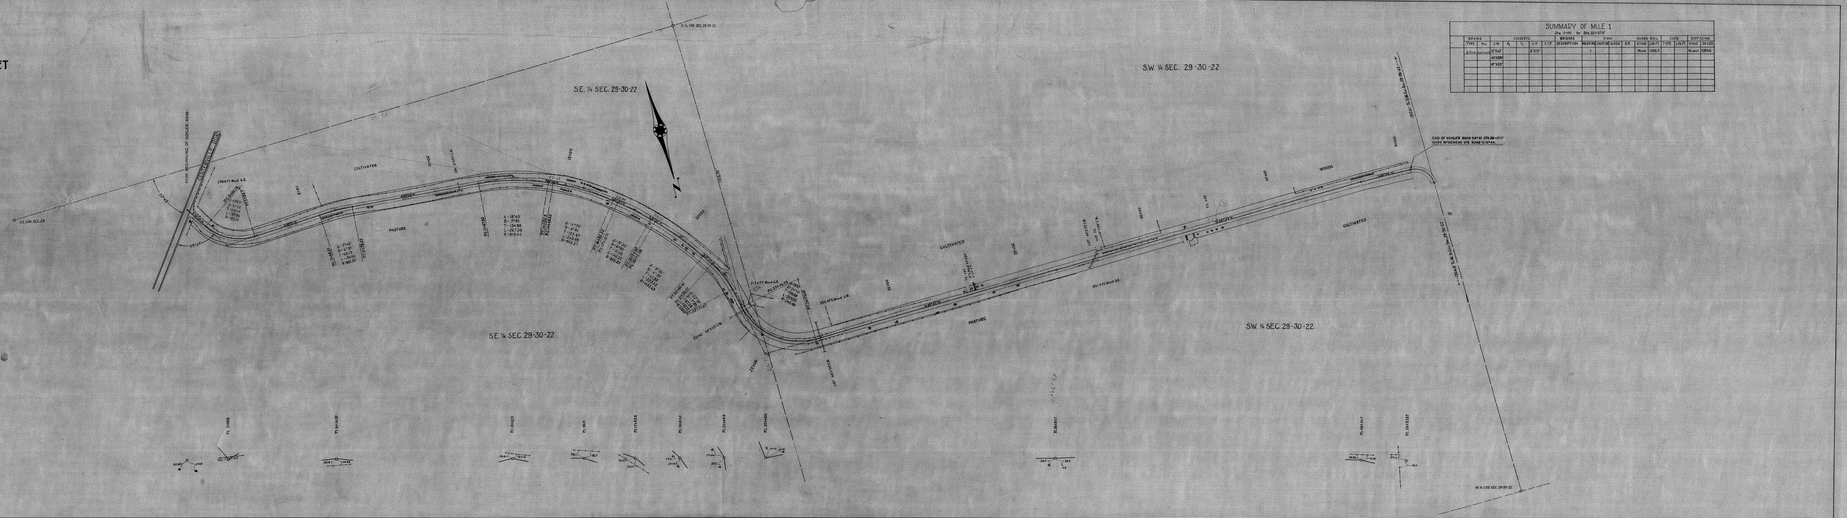

SUMMARY OF MILE 1
Sta. 0+00 to Sta. 50+57.57

Surface	Width	Shoulders	Ditches	Curves	Grades	Sight Dist.	Curb	Roadside
Type	No.	Lin. ft.	L.	R.	Type	Description	Radius	Length	Deg.	Max.	Length	Min.	Length	Type	Slopes
Bituminous	22'w/ 2'curb & gutter		4'x1'			1				Max. 1066.2'				Open	10%6

KOHLER ROAD
CENTERVILLE ROAD AREA
Penn Ave