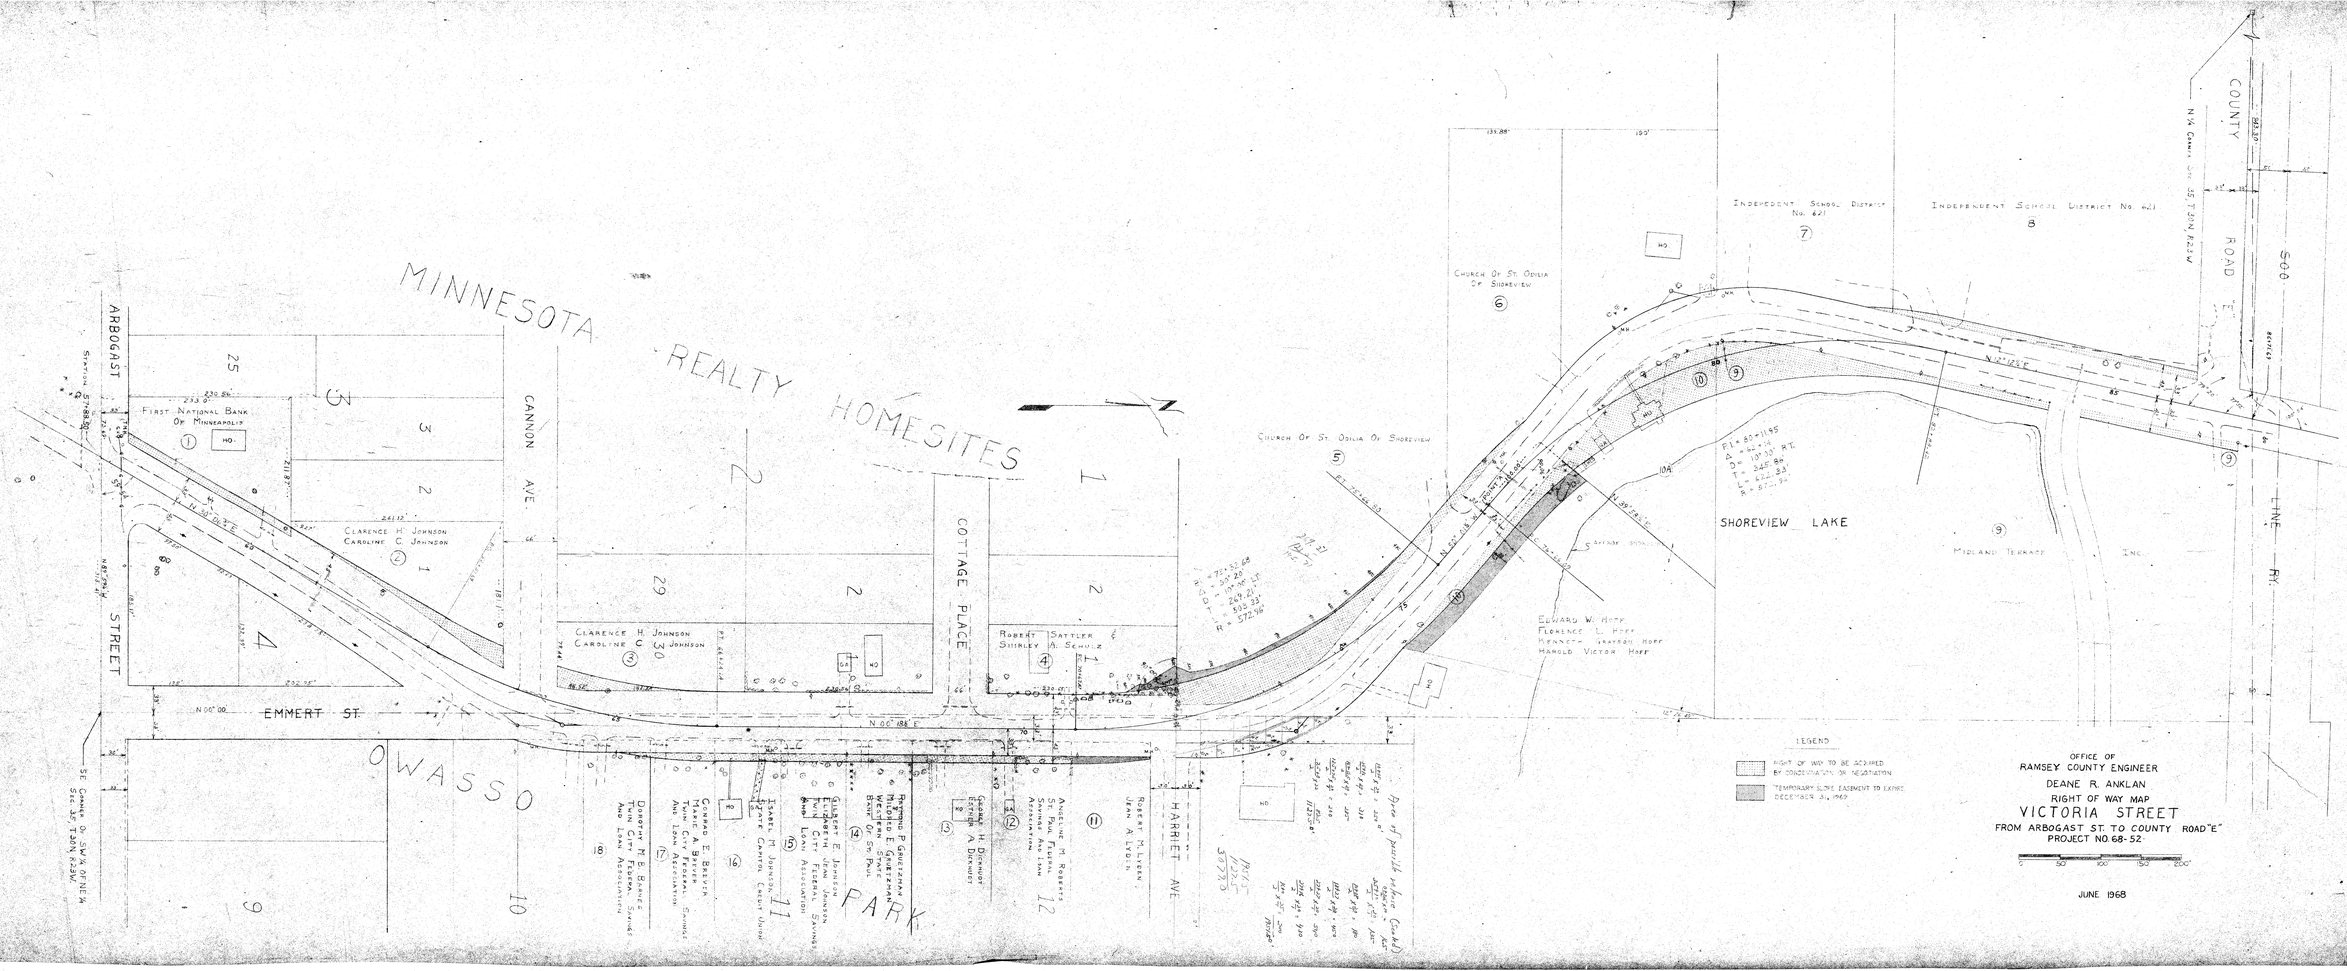
MINNESOTA REALTY HOMESITES
ARBOGAST STREET
CANNON AVE.
COTTAGE PLACE
HARRIET AVE.
EMMERT ST.
OWASSO PARK
COUNTY ROAD "E"
SOO LINE RY.
SHOREVIEW LAKE
MIDLAND TERRACE INC.
INDEPENDENT SCHOOL DISTRICT No. 621
CHURCH OF ST. ODILIA OF SHOREVIEW
FIRST NATIONAL BANK OF MINNEAPOLIS
CLARENCE H. JOHNSON
CAROLINE G. JOHNSON
ROBERT SATTLER
SHIRLEY A. SCHULZ
EDWARD W. HOFF
FLORENCE L. HOFF
KENNETH HARROLD HOFF
HAROLD VICTOR HOFF
GEORGE H. DERNDORF
ESTHER A. DERNDORF
ROBERT M. LYDEN
JEAN A. LYDEN
DOROTHY M. B. BARNES
TWIN CITY FEDERAL SAVINGS AND LOAN ASSOCIATION
GERHARD E. BERGER
MARIE A. BERGER
TWIN CITY FEDERAL SAVINGS AND LOAN ASSOCIATION
ISABEL M. JOHNSON
GILBERT E. JOHNSON
ELIZABETH JEAN JOHNSON
TWIN CITY FEDERAL SAVINGS AND LOAN ASSOCIATION
ROBERT P. GRUETZMAN
MATILDA E. GRUETZMAN
NORTHWESTERN NATIONAL BANK OF ST. PAUL
ANGELINE M. ROBERTS
ST. PAUL FEDERAL SAVINGS AND LOAN ASSOCIATION
STATE CAPITOL CREDIT UNION
Sta. 88+88.50
Sta. 97+88.50
SE Corner of SW¼ of NE¼ Sec. 35, T30N, R23W
N¼ Corner Sec. 35, T30N, R23W
Point of possible reduction (Graded) approx. = 1.5'
Point of possible reduction (Graded) approx. = 2.0'
Point of possible reduction (Graded) approx. = 2.5'
Point of possible reduction (Graded) approx. = 3.0'
LEGEND
RIGHT OF WAY TO BE ACQUIRED BY CONDEMNATION OR NEGOTIATION
"TEMPORARY SLOPE EASEMENT TO EXPIRE DECEMBER 31, 1969"
OFFICE OF
RAMSEY COUNTY ENGINEER
DEANE R. ANKLAN
RIGHT OF WAY MAP
VICTORIA STREET
FROM ARBOGAST ST. TO COUNTY ROAD "E"
PROJECT NO. 68-52
0 50 100 150 200
JUNE 1968