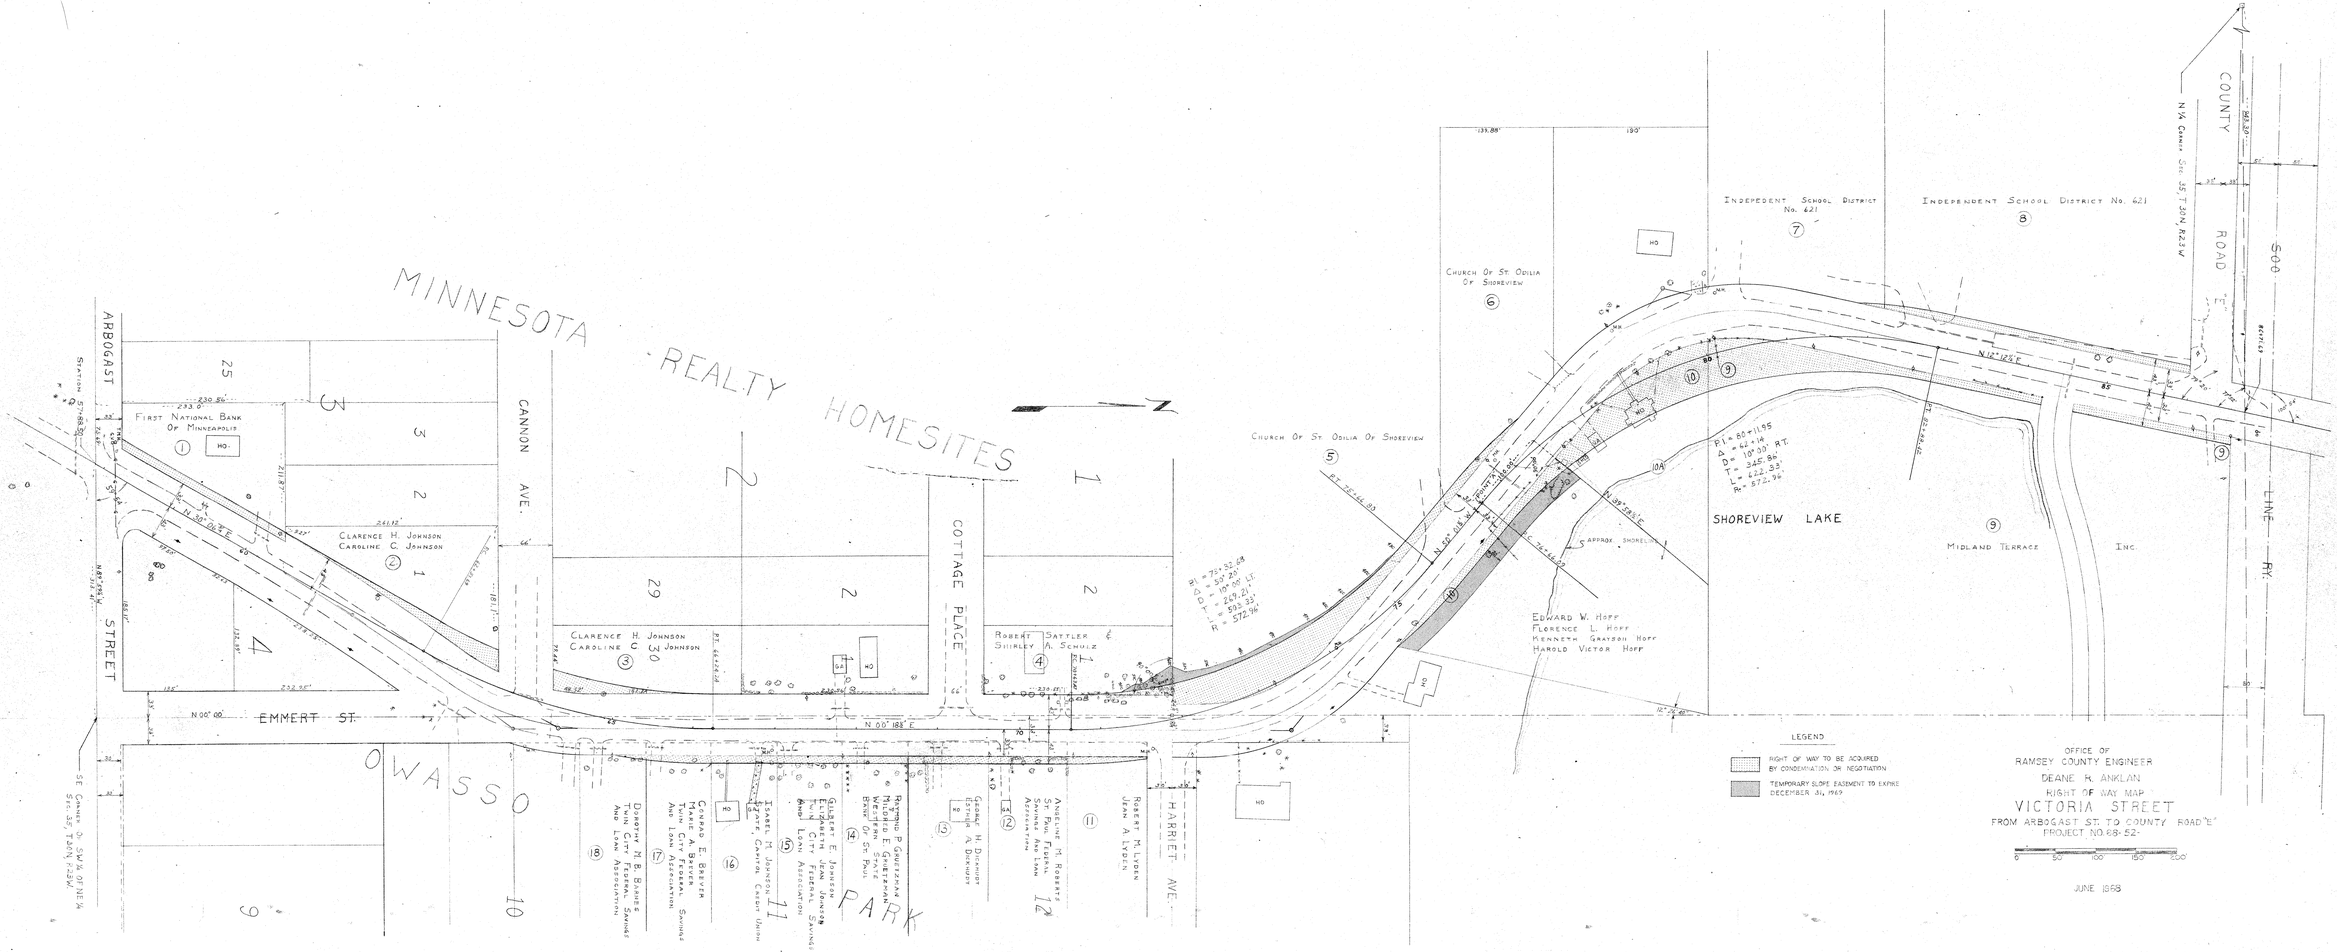
MINNESOTA REALTY HOMESITES
ARBOGAST STREET
CANNON AVE.
COTTAGE PLACE
HARRIET AVE.
EMMERT ST.
OWASSO PARK
COUNTY ROAD "E"
LINE RY.
SHOREVIEW LAKE
CHURCH OF ST. ODILIA OF SHOREVIEW
INDEPENDENT SCHOOL DISTRICT No. 621
MIDLAND TERRACE INC.
FIRST NATIONAL BANK OF MINNEAPOLIS
CLARENCE H. JOHNSON CAROLINE G. JOHNSON
ROBERT SATTLER SHIRLEY A. SCHULZE
EDWARD W. HOFF
FLORENCE L. HOFF
KENNETH GRAYSON HOFF
HAROLD VICTOR HOFF
ROBERT M. LYDEN JEAN A. LYDEN
ANGELINE M. ROBERTS ST. PAUL FEDERAL SAVINGS ASSOCIATION
GEORGE H. DICKINSON GLORIA A. DICKINSON
RAYMOND P. GRUTZMAN MILDRED E. GRUTZMAN WESTERN BANK OF ST. PAUL
GILBERT E. JOHNSON ELIZABETH JEAN JOHNSON
JAMES M. JOHNSON JEAN LOUISE JOHNSON
CAMPBELL-TAYLOR-CHERRY-HOUSE
CHARLES E. BERGEN MARIE A. BERGEN TWIN CITY FEDERAL SAVINGS AND LOAN ASSOCIATION
DOROTHY M.B. BARNES TWIN CITY FEDERAL SAVINGS AND LOAN ASSOCIATION
STATION 0+00.00
SE CORNER OF SW¼ OF NE¼ SEC. 35 T.30N. R.23W.
NW CORNER SEC. 35 T.30N. R.23W.
P.I. = 80+11.55
Δ = 62°14'
D = 10°30'
T = 345.84'
L = 622.32'
R = 572.96'
R = 752.58'
Δ = 57°01'
D = 10°00' LT.
T = 249.23'
L = 519.23'
R = 572.96'
LEGEND
RIGHT OF WAY TO BE ACQUIRED BY CONDEMNATION OR NEGOTIATION
TEMPORARY SLOPE EASEMENT TO EXPIRE DECEMBER 31, 1969
OFFICE OF
RAMSEY COUNTY ENGINEER
DEANE H. ANKLAN
RIGHT OF WAY MAP
VICTORIA STREET
FROM ARBOGAST ST. TO COUNTY ROAD "E"
PROJECT NO. 68-52-
0 50 100 150 200
JUNE 1968