MICROFILMED
RAMSEY CO. ENGR.

1139

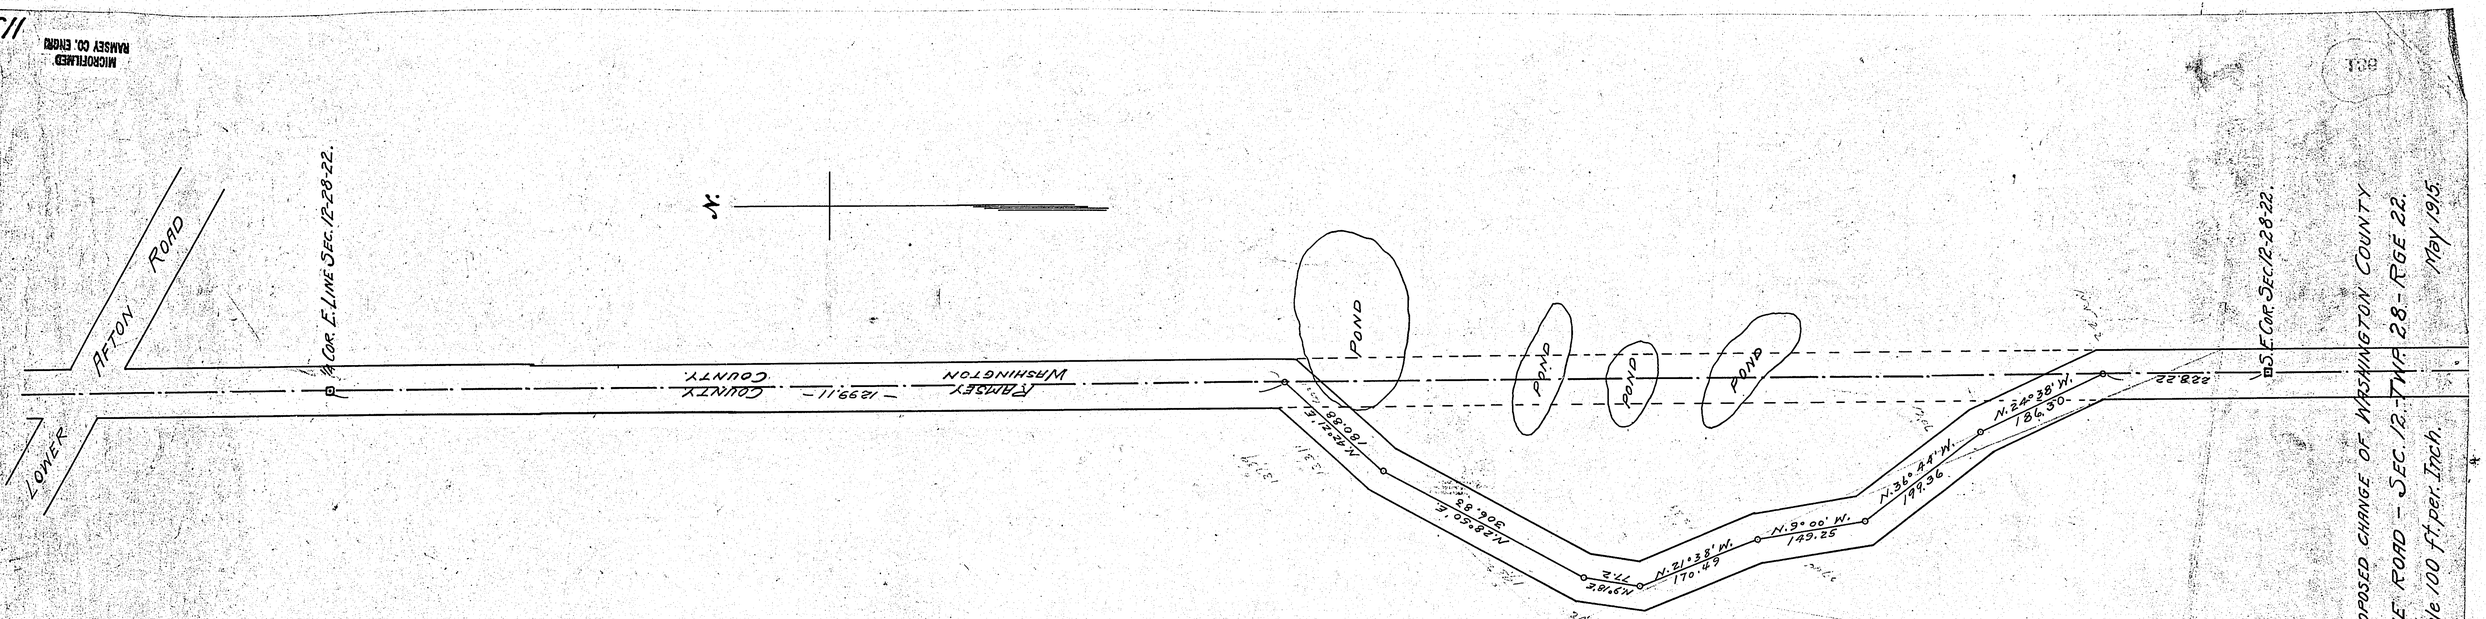

PROPOSED CHANGE OF WASHINGTON COUNTY LINE ROAD - SEC. 12 - TWP. 28 - RGE. 22.
Scale 100 ft. per. Inch.
May 1965.