Marsden Lake Ditch.

TOWN 30 RANGE 23.

DITCH #1
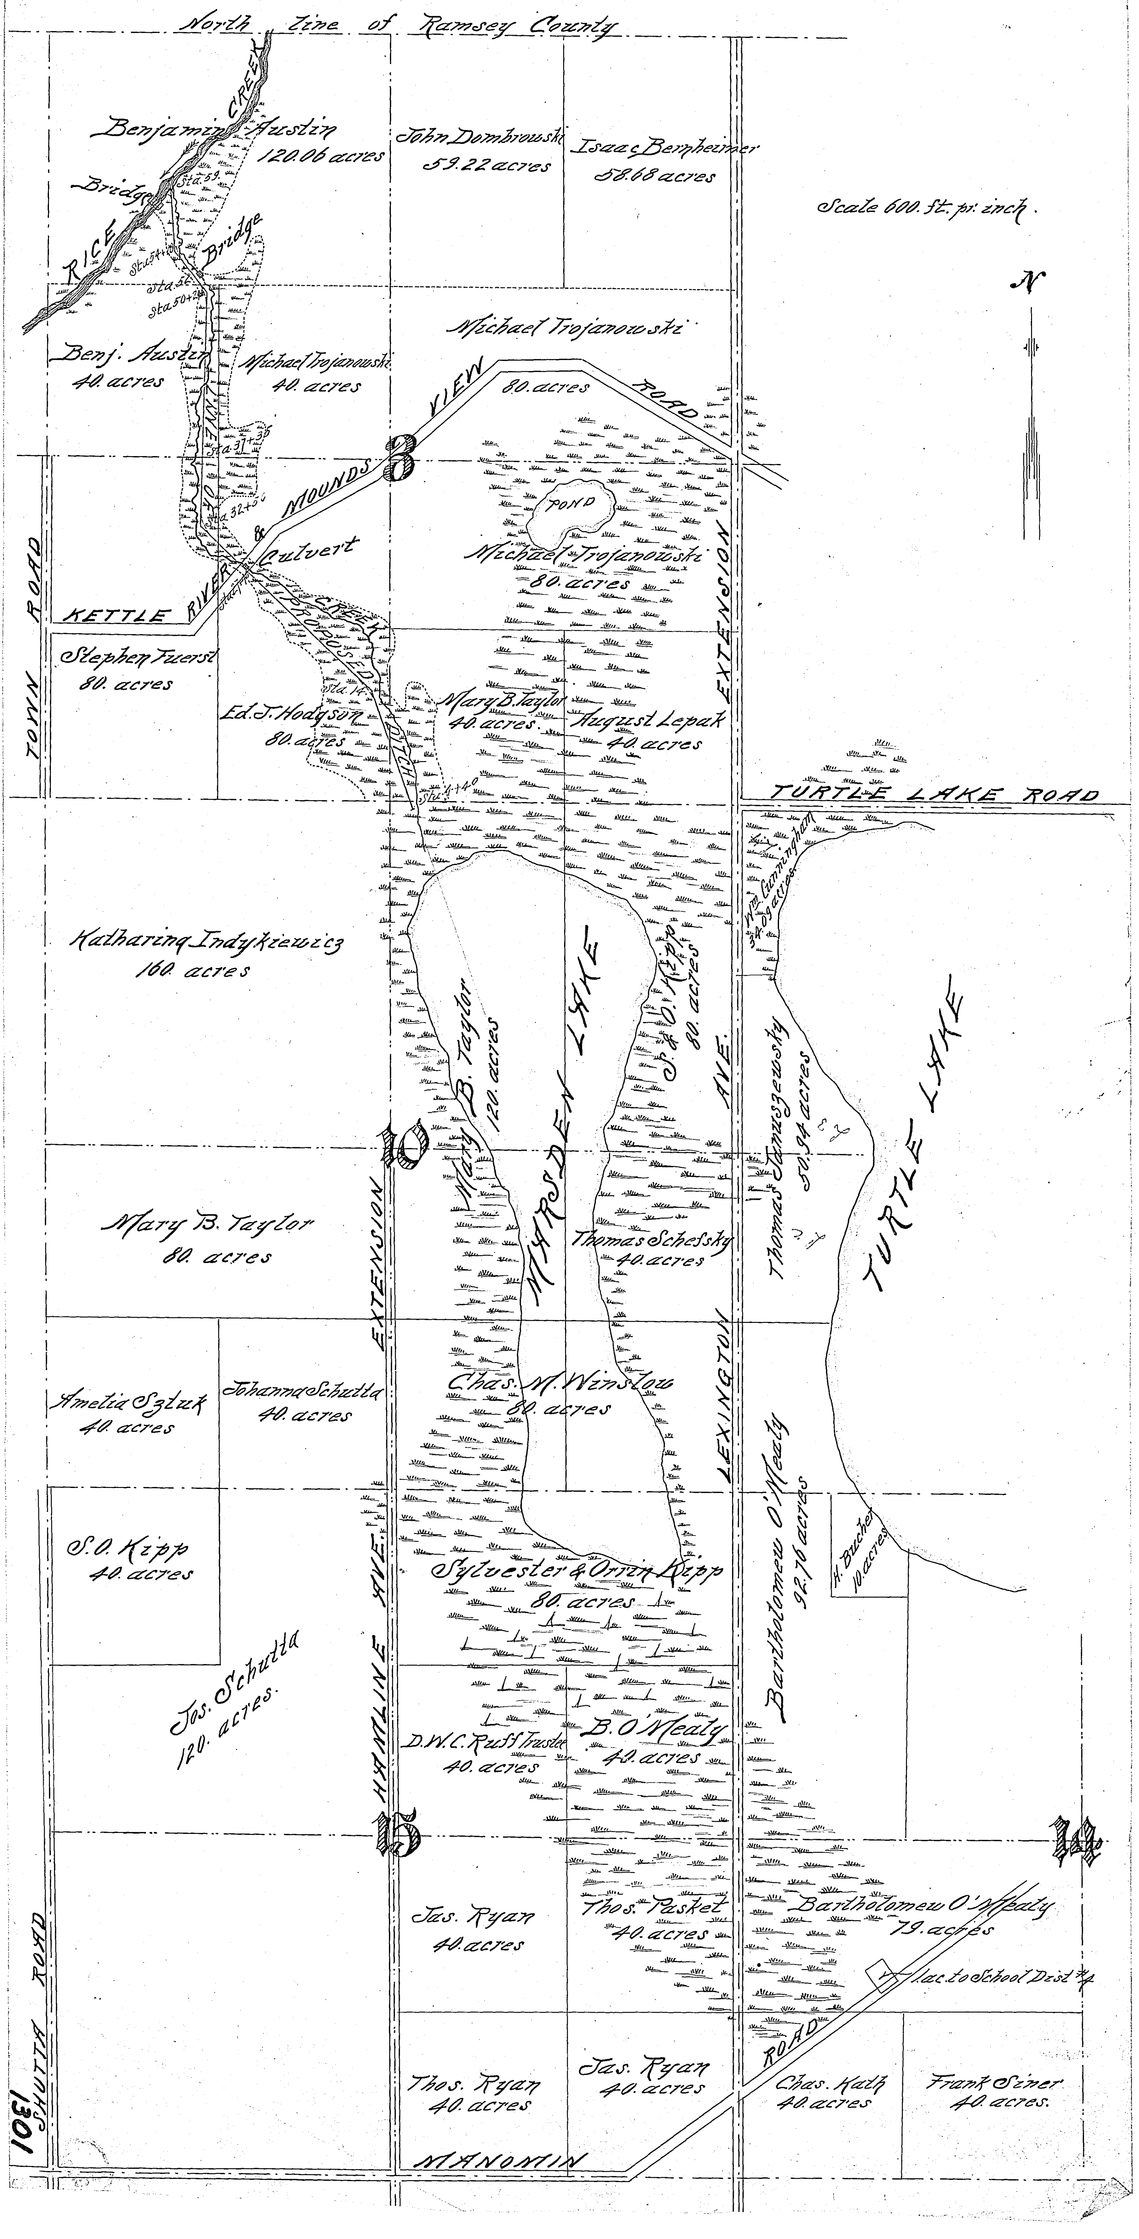
JOHN B. IRVINE
County Surveyor.