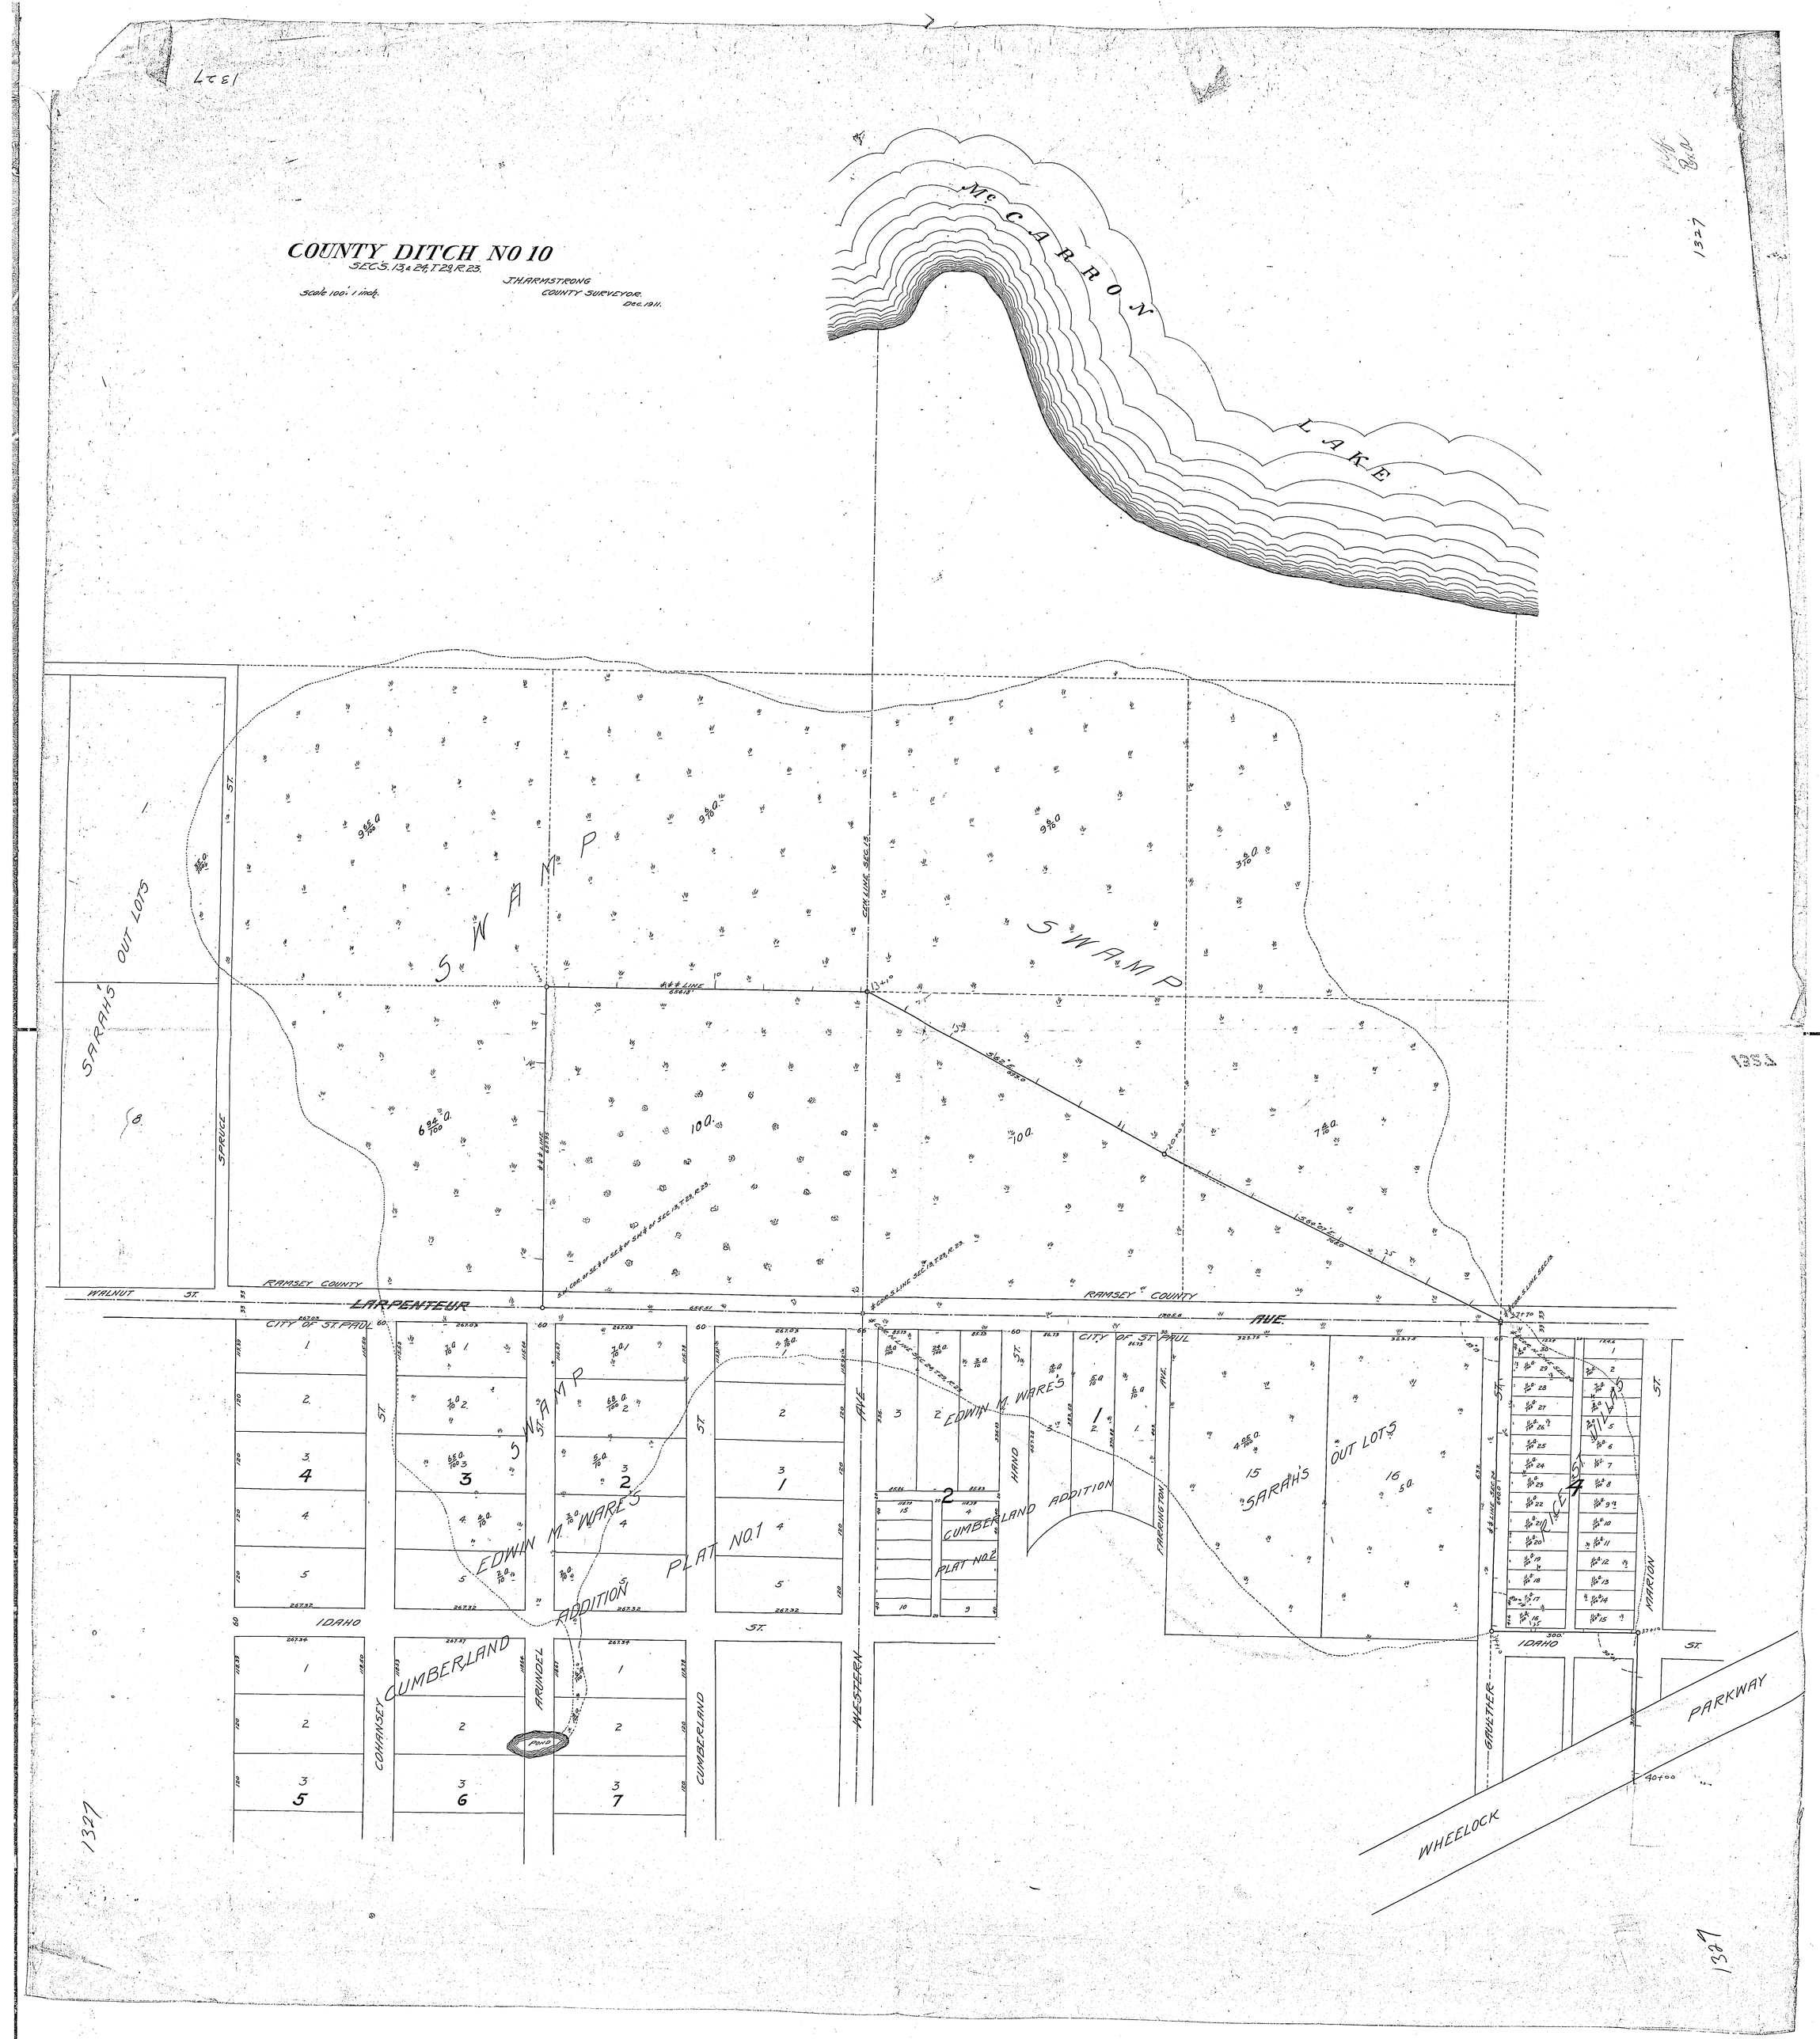
COUNTY DITCH NO 10
SECS. 13 & 24, T 29, R. 23.
Scale 100' = 1 inch.
J. H. ARMSTRONG
COUNTY SURVEYOR.
Dec. 1911.
McCARRON LAKE
SWAMP
SWAMP
SARAH'S OUT LOTS
SPRUCE ST.
WALNUT ST.
RAMSEY COUNTY
LARPENTEUR AVE.
CITY OF ST. PAUL
EDWIN M. WARE'S ADDITION
PLAT NO. 1
CUMBERLAND ADDITION
PLAT NO. 2
HAND
FARRINGTON AVE.
SARAH'S OUT LOTS
IDAHO ST.
COHANSEY ST.
ARUNDEL ST.
CUMBERLAND ST.
WESTERN AVE.
GAULTHER ST.
WARTON ST.
WHEELOCK PARKWAY
POND
1327