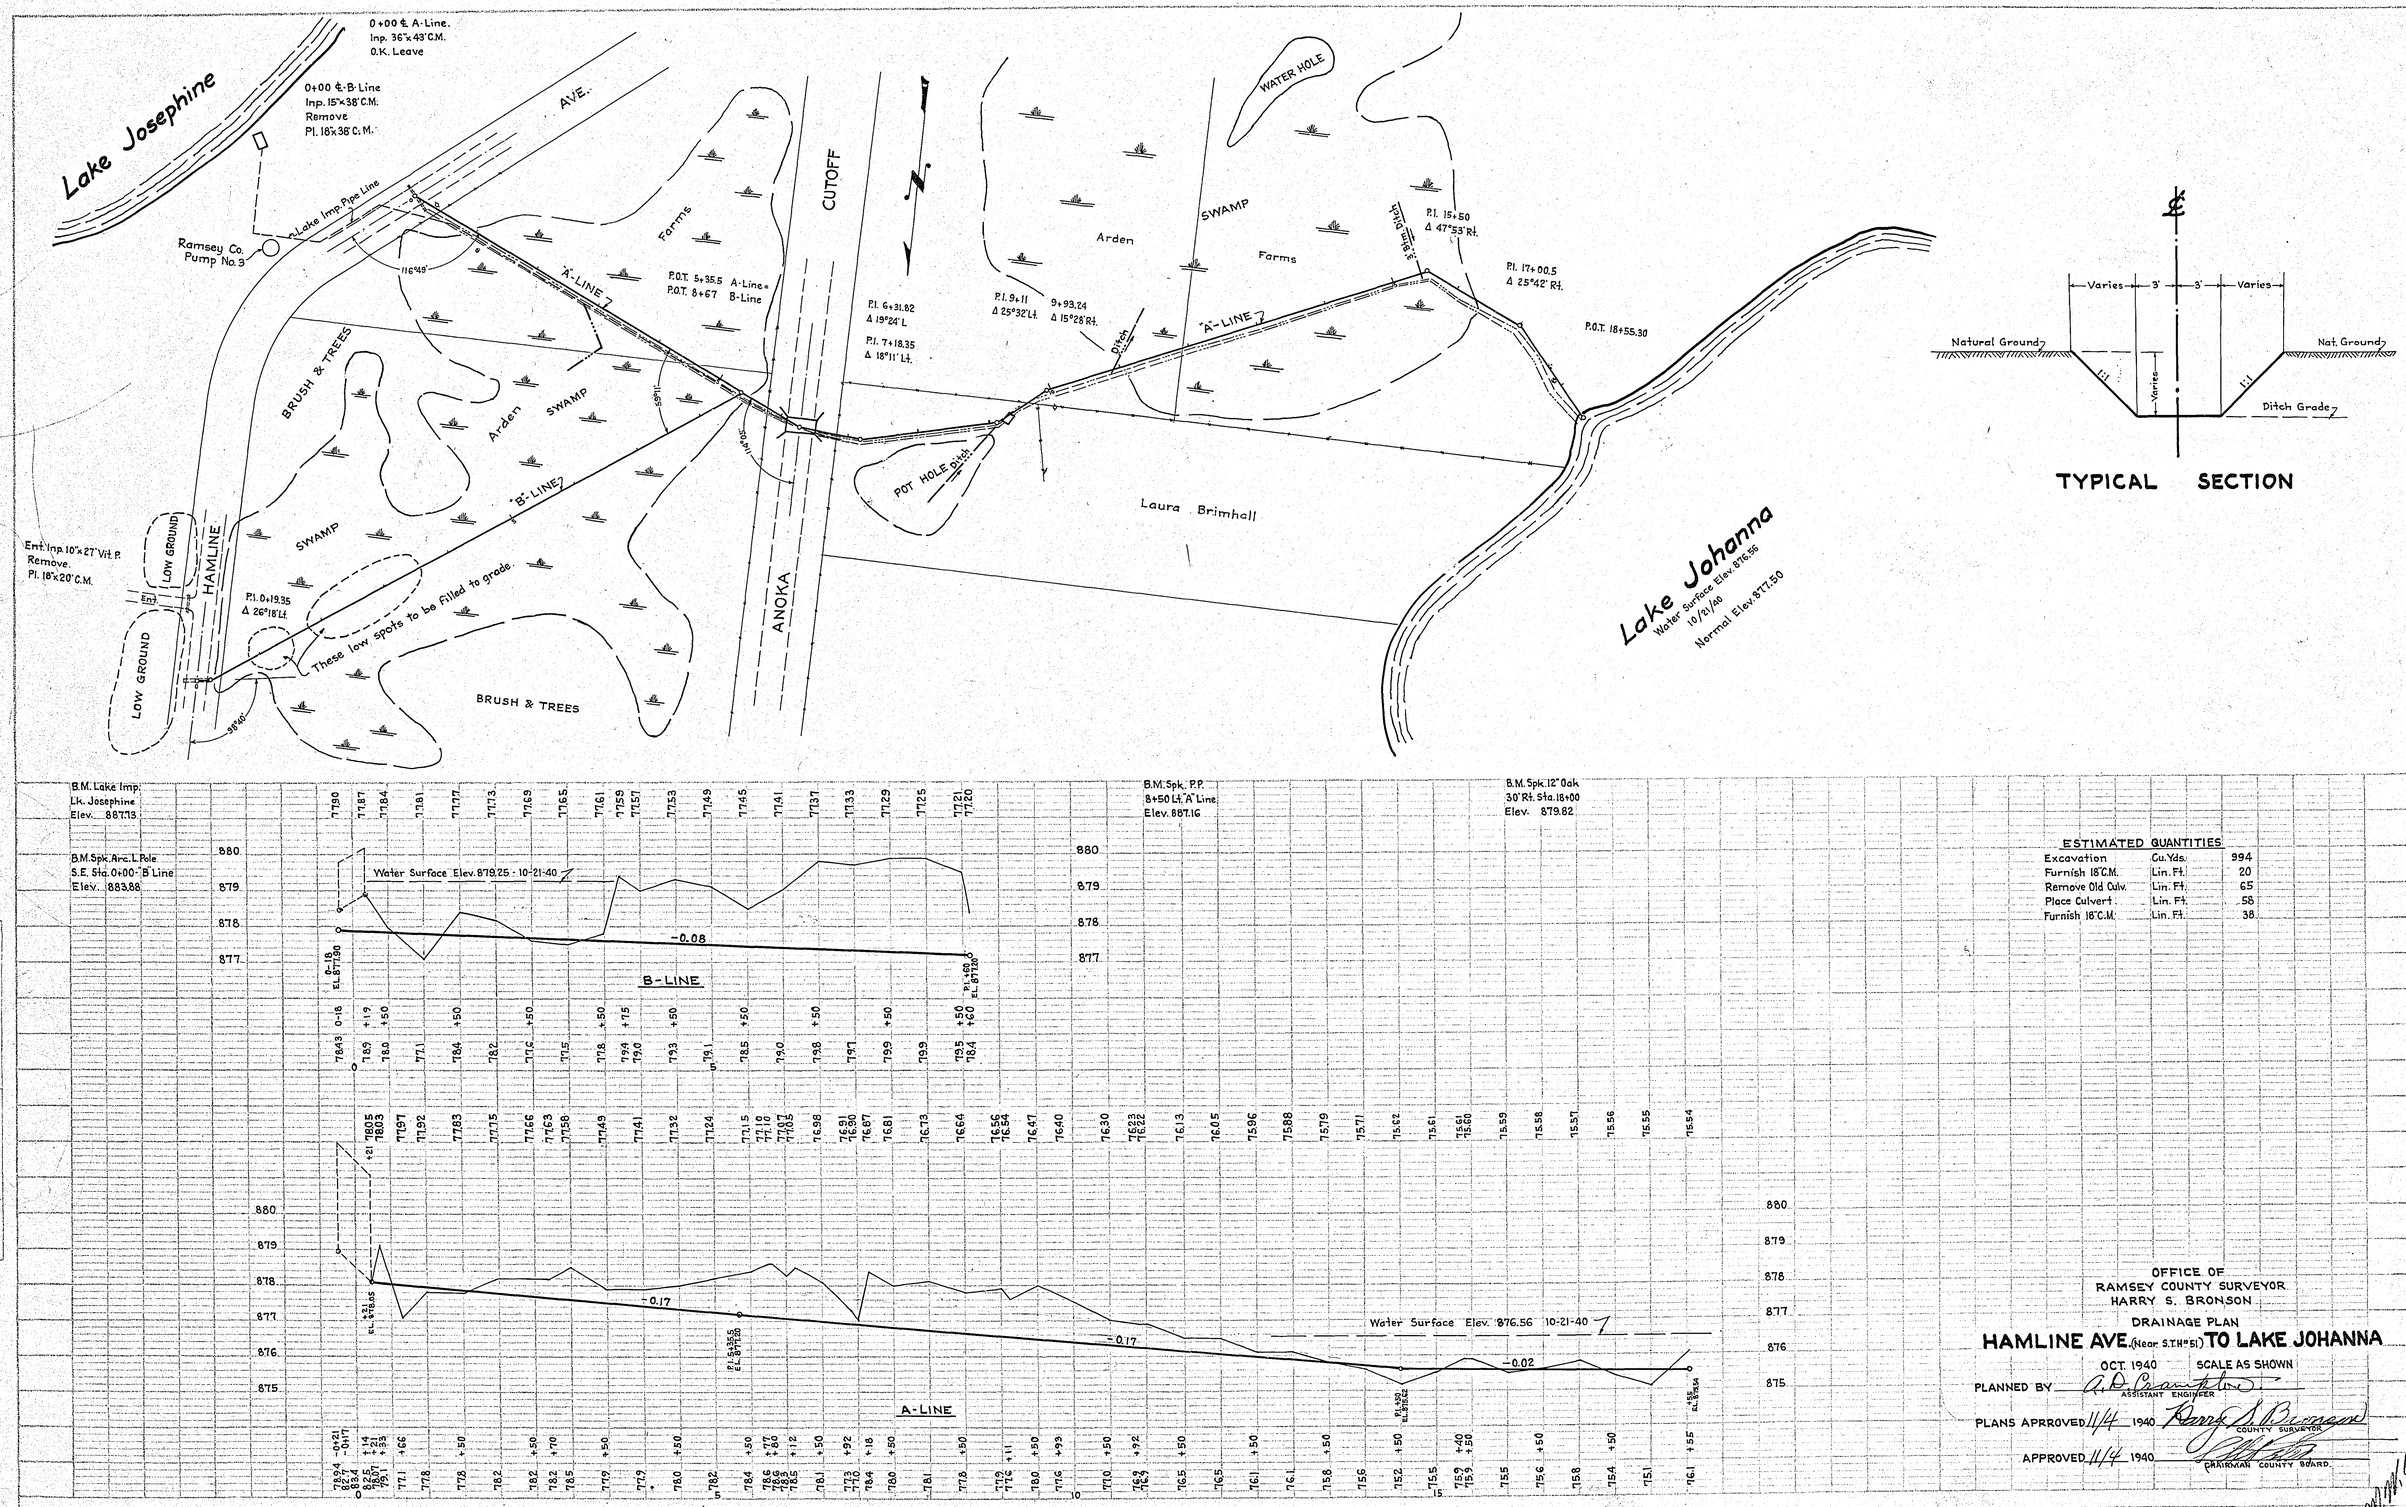

ESTIMATED QUANTITIES

Excavation	Cu. Yds.	994
Furnish 18" C.M.	Lin. Ft.	20
Remove Old Culv.	Lin. Ft.	65
Place Culvert	Lin. Ft.	58
Furnish 18" C.M.	Lin. Ft.	38

OFFICE OF
RAMSEY COUNTY SURVEYOR
HARRY S. BRONSON

DRAINAGE PLAN

HAMLINE AVE. (Near S.T.H. #51) TO LAKE JOHANNA

OCT. 1940 SCALE AS SHOWN

PLANNED BY A. D. Crampton
ASSISTANT ENGINEER

PLANS APPROVED 11/4 1940 Harry S. Bronson
COUNTY SURVEYOR

APPROVED 11/4 1940 [signature]
CHAIRMAN COUNTY BOARD

PLATE 1-PLAN-PROFILE

SHEET 1 OF 3 SHEETS

3126