0+41 ℄
Inp. 24'x39'C.M.

3+21 Rt.
Inp. 12'x20'C.M.

0+00 Rt.
Inp. 15'x24'C.M.

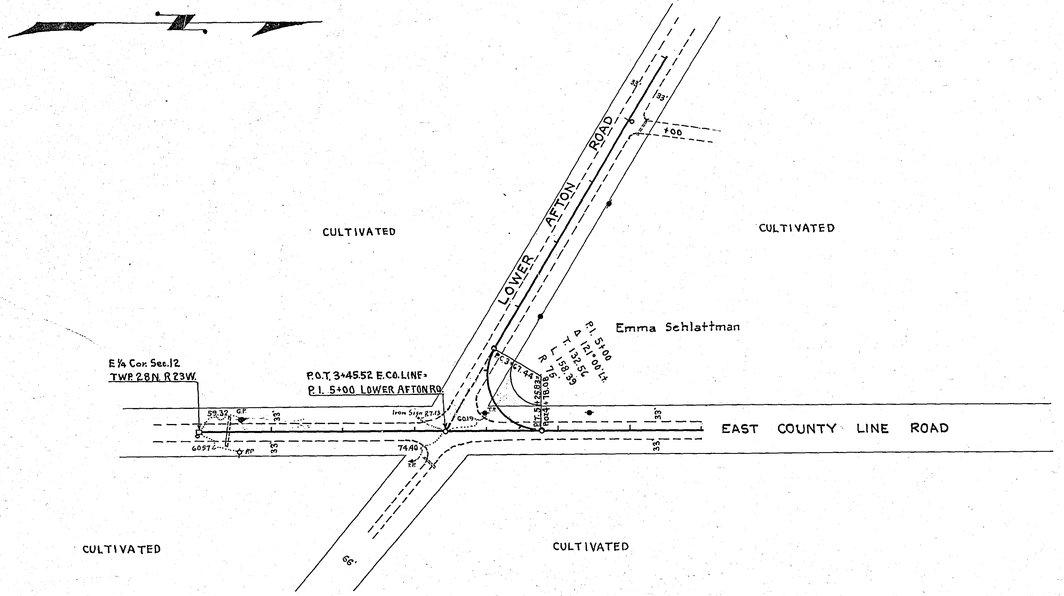

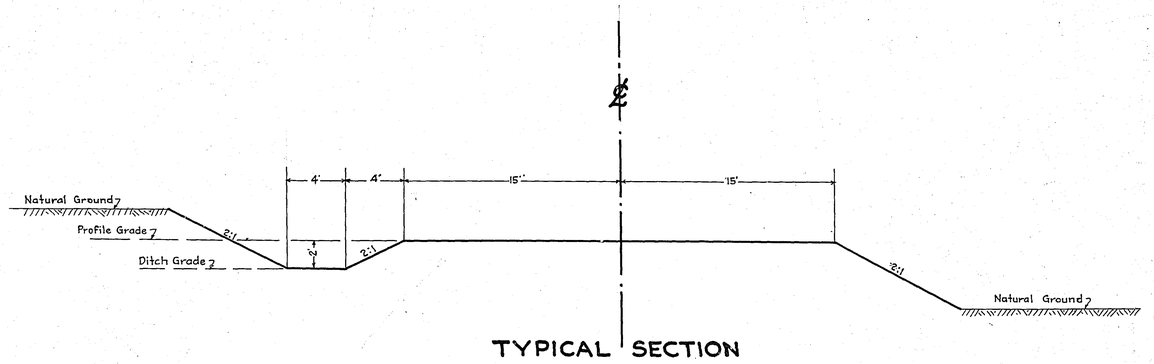

TYPICAL SECTION

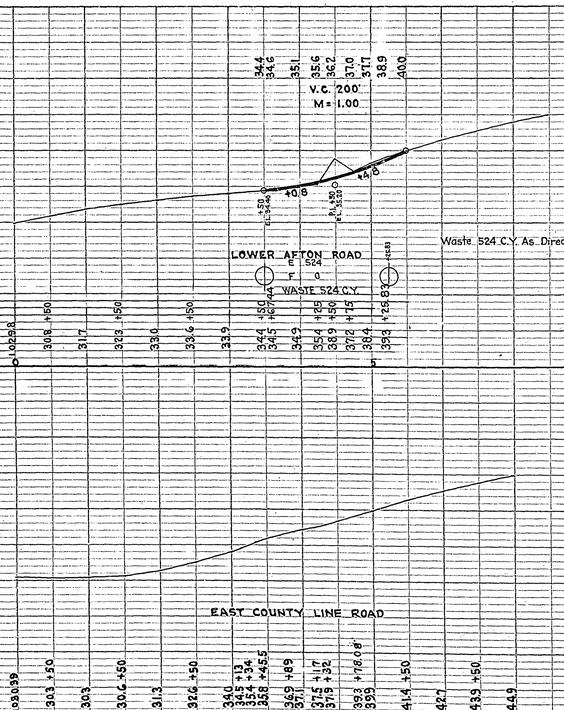

ESTIMATED QUANTITIES

Excavation	Cu. Yds.	524
Finishing	Sq. Yds.	1,500
Gravel On Site	Cu. Yds.	19
Oil Stabilization	Sq. Yds.	500
Blacktop (1½ Lease)	Sq. Yds.	500

OFFICE OF
RAMSEY COUNTY SURVEYOR
HARRY S. BRONSON

GRADING PLAN OF INTERSECTION OF

EAST COUNTY LINE RD. & LOWER AFTON ROAD

FEBRUARY 1941 SCALE AS SHOWN.

PLANNED BY _____ OFFICE ENGINEER

PLANS APPROVED 1941 _____ COUNTY SURVEYOR

APPROVED 1941 _____ CHAIRMAN COUNTY BOARD

PLAN: SURVEYED, PLOTTED, ALIGNMENT CHECKED, RT. OF WAY CHECKED — NOTE BOOK — NO — BY — DATE

NOTE BOOK — NO — PLANS CHECKED — GRADES CHECKED — QUANTITIES CHECKED — STRUCTURE NOTATIONS CHKD — BY — DATE

PLATE 1—PLAN—PROFILE G. P. R. & R. E. STANDARD
KEUFFEL & ESSER CO. NEW YORK

K & E CO. No. 345-1

SHEET 1 OF 2 SHEETS

3133