2+36 Lt. 2+60 ℄ Sta. 1+43 to 3+43 "B" Line
Inp. 15"x20" C.M. Pl. 24"x40' Pipe Place 200 Lin. Ft. Vit. Pipe

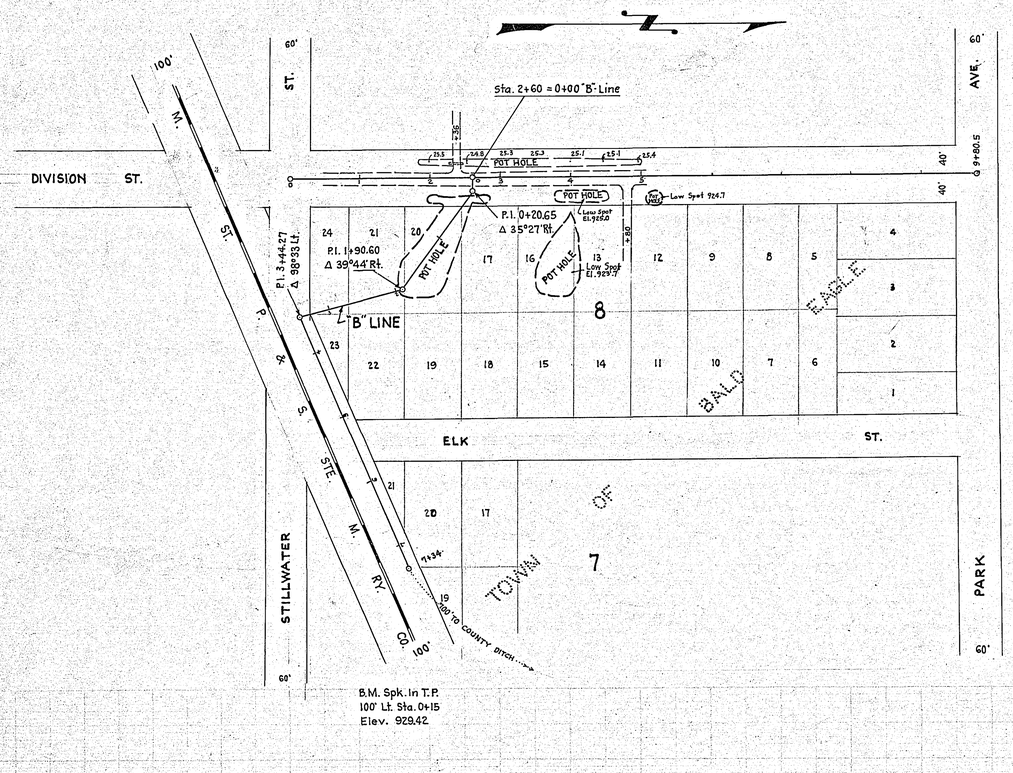

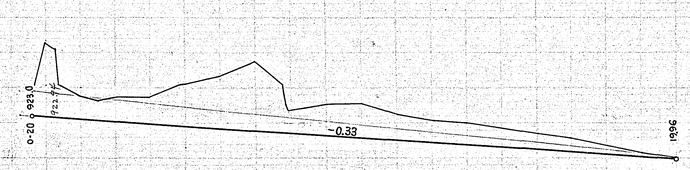

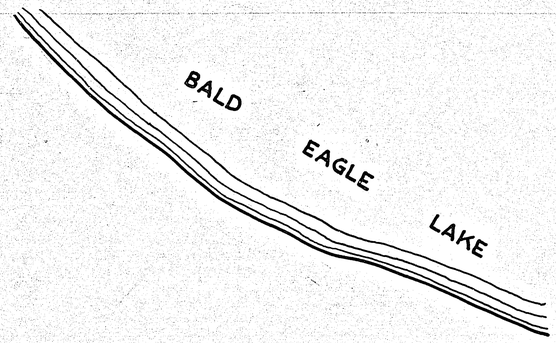

OFFICE OF
RAMSEY COUNTY SURVEYOR
HARRY S. BRONSON

DRAINAGE PLAN OF

DIVISION STREET
FROM STILLWATER ST. TO 500' N.

MAY 1943 SCALE AS SHOWN

3221 3221