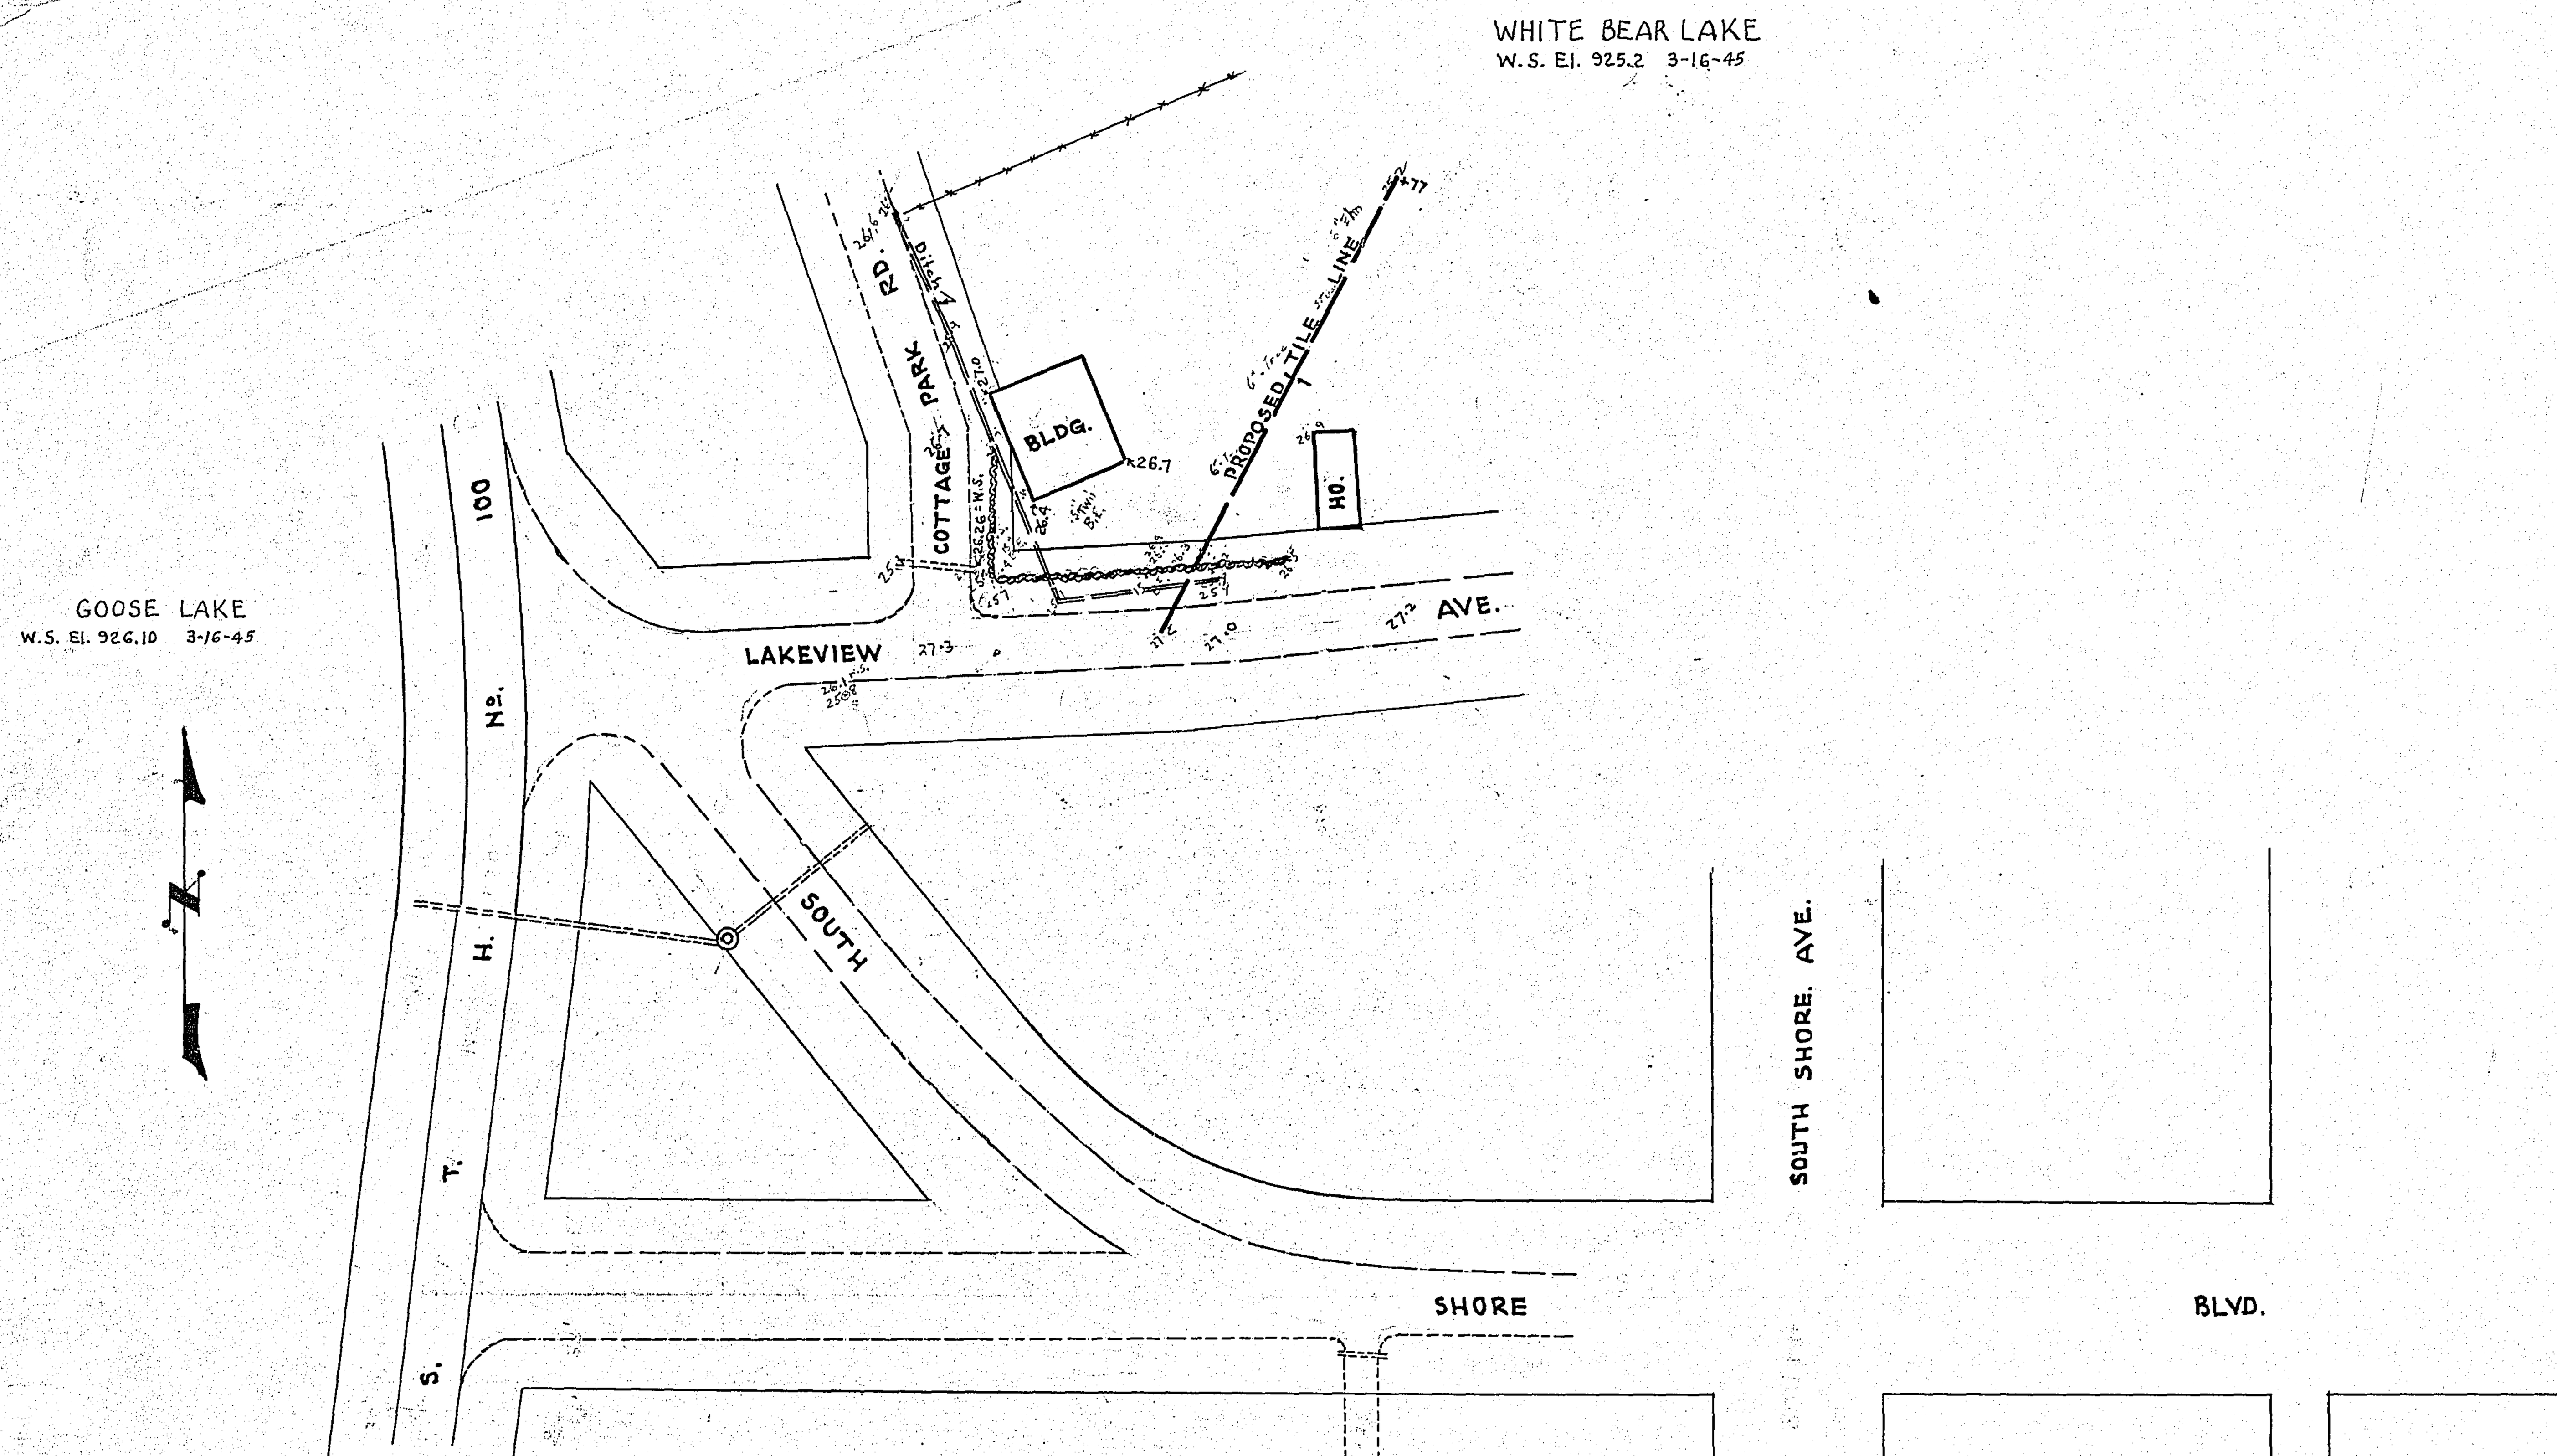

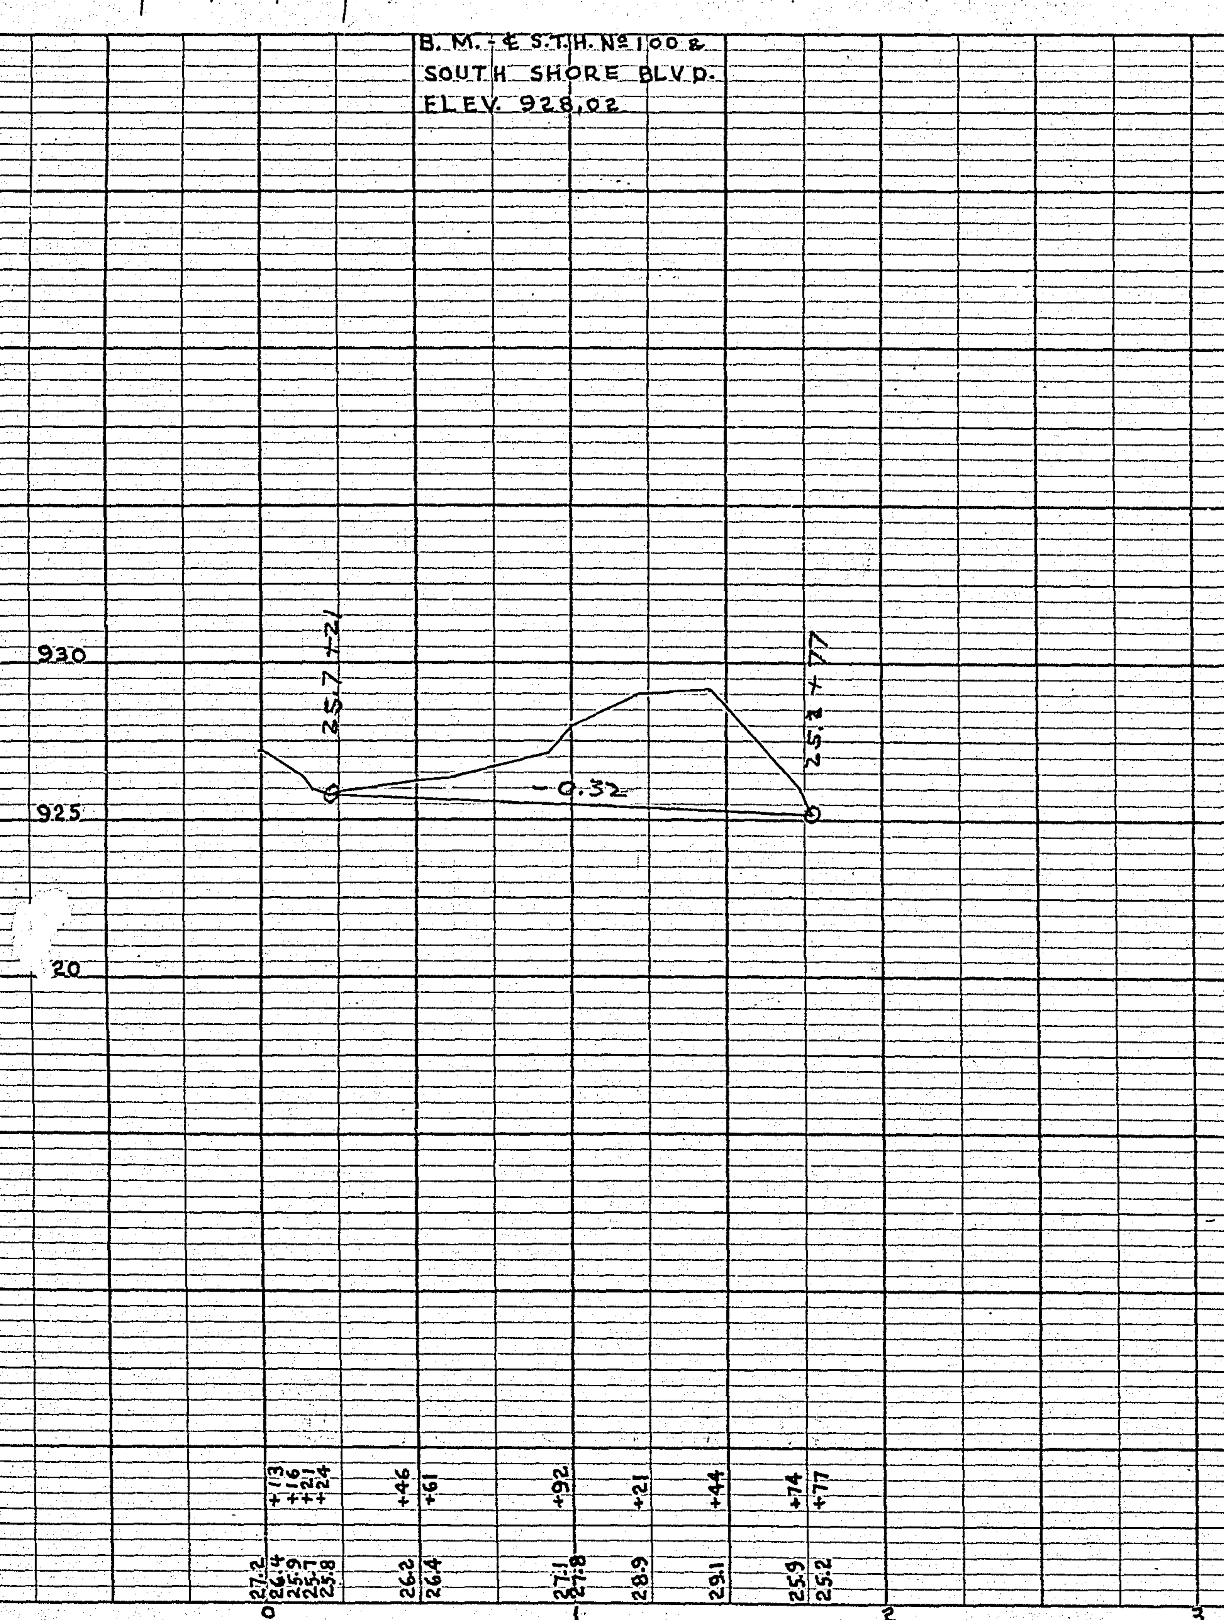

OFFICE OF
RAMSEY COUNTY SURVEYOR
HARRY S. BRONSON

DRAINAGE PLAN
COTTAGE PARK ROAD
AT SOUTH SHORE BLVD.

Mar. 1945

PLATE 1-PLAN-PROFILE B. R. R. STANDARD
100% RAG PAPER—MADE AND PRINTED IN U. S. A.
EUGENE DIETZGEN CO.

3345