Sta. 1+86 Rt. 19' To
Sta. 1+92 Lt. 13'
Inp. 12"x32' C.M.

Sta. 7+80 Lt. 18'
Inp. 12"x20' C.M.

Sta. 10+40 Rt. 6'
Inp. 12"x16' C.M.

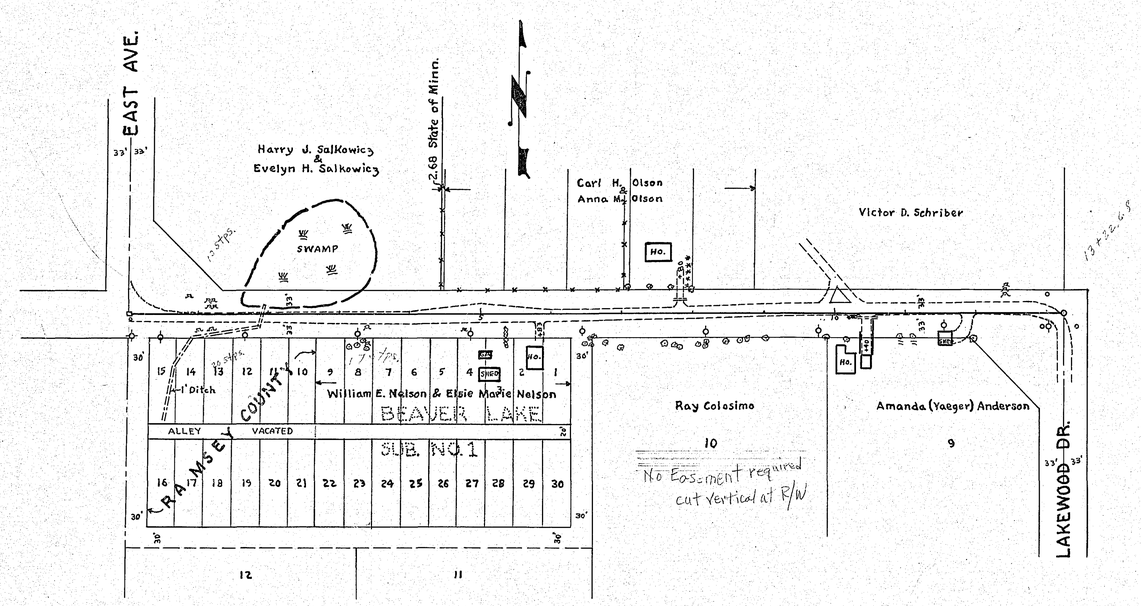

PLAN
SURVEYED
PLOTTED
NOTE BOOK
NO.
ALIGNMENT CHECKED
BY
PT. OF WAY CHECKED
DATE
BY

PROFILE
SURVEYED
PLOTTED
NOTE BOOK
NO.
GRADES CHECKED
BY
STRUCTURE NOTATIONS CHKD.
DATE
BY

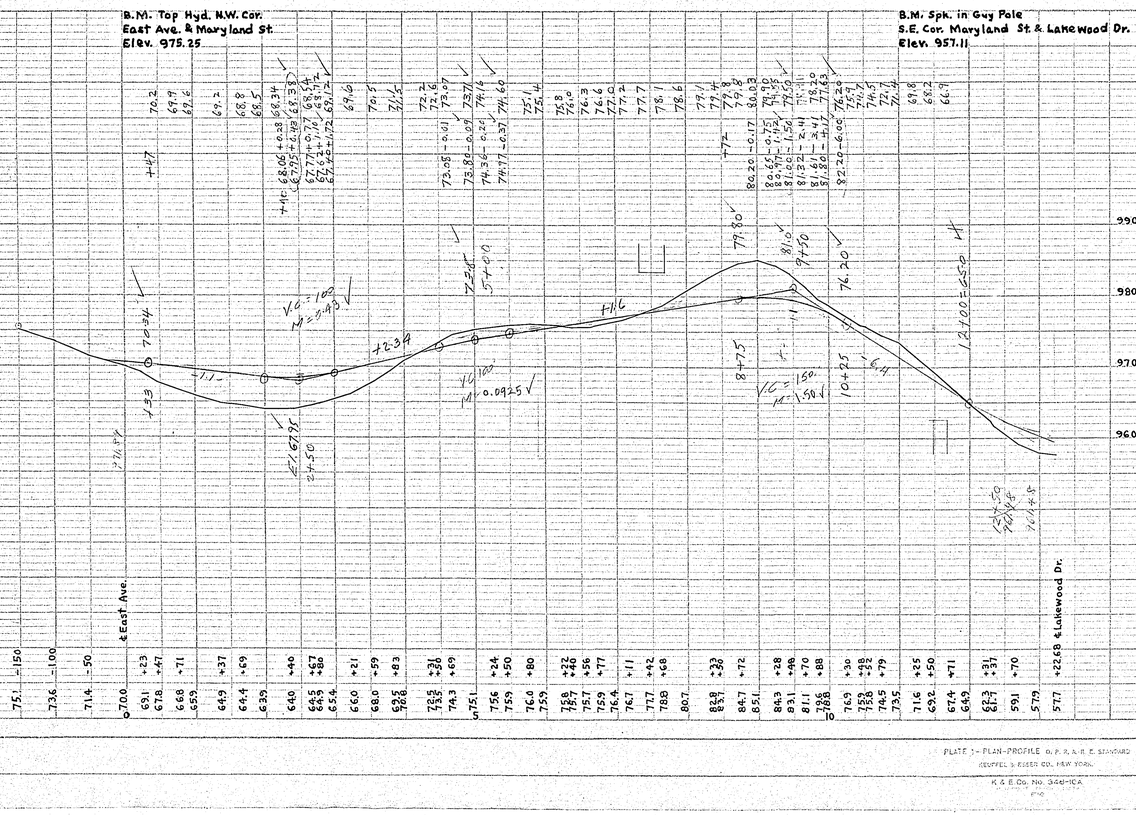

PLATE 1 - PLAN-PROFILE O. F. P. & R. E. STANDARD
KEUFFEL & ESSER CO. NEW YORK.
K & E Co. No. 346-1CA

Maryland St. East Approach
6112