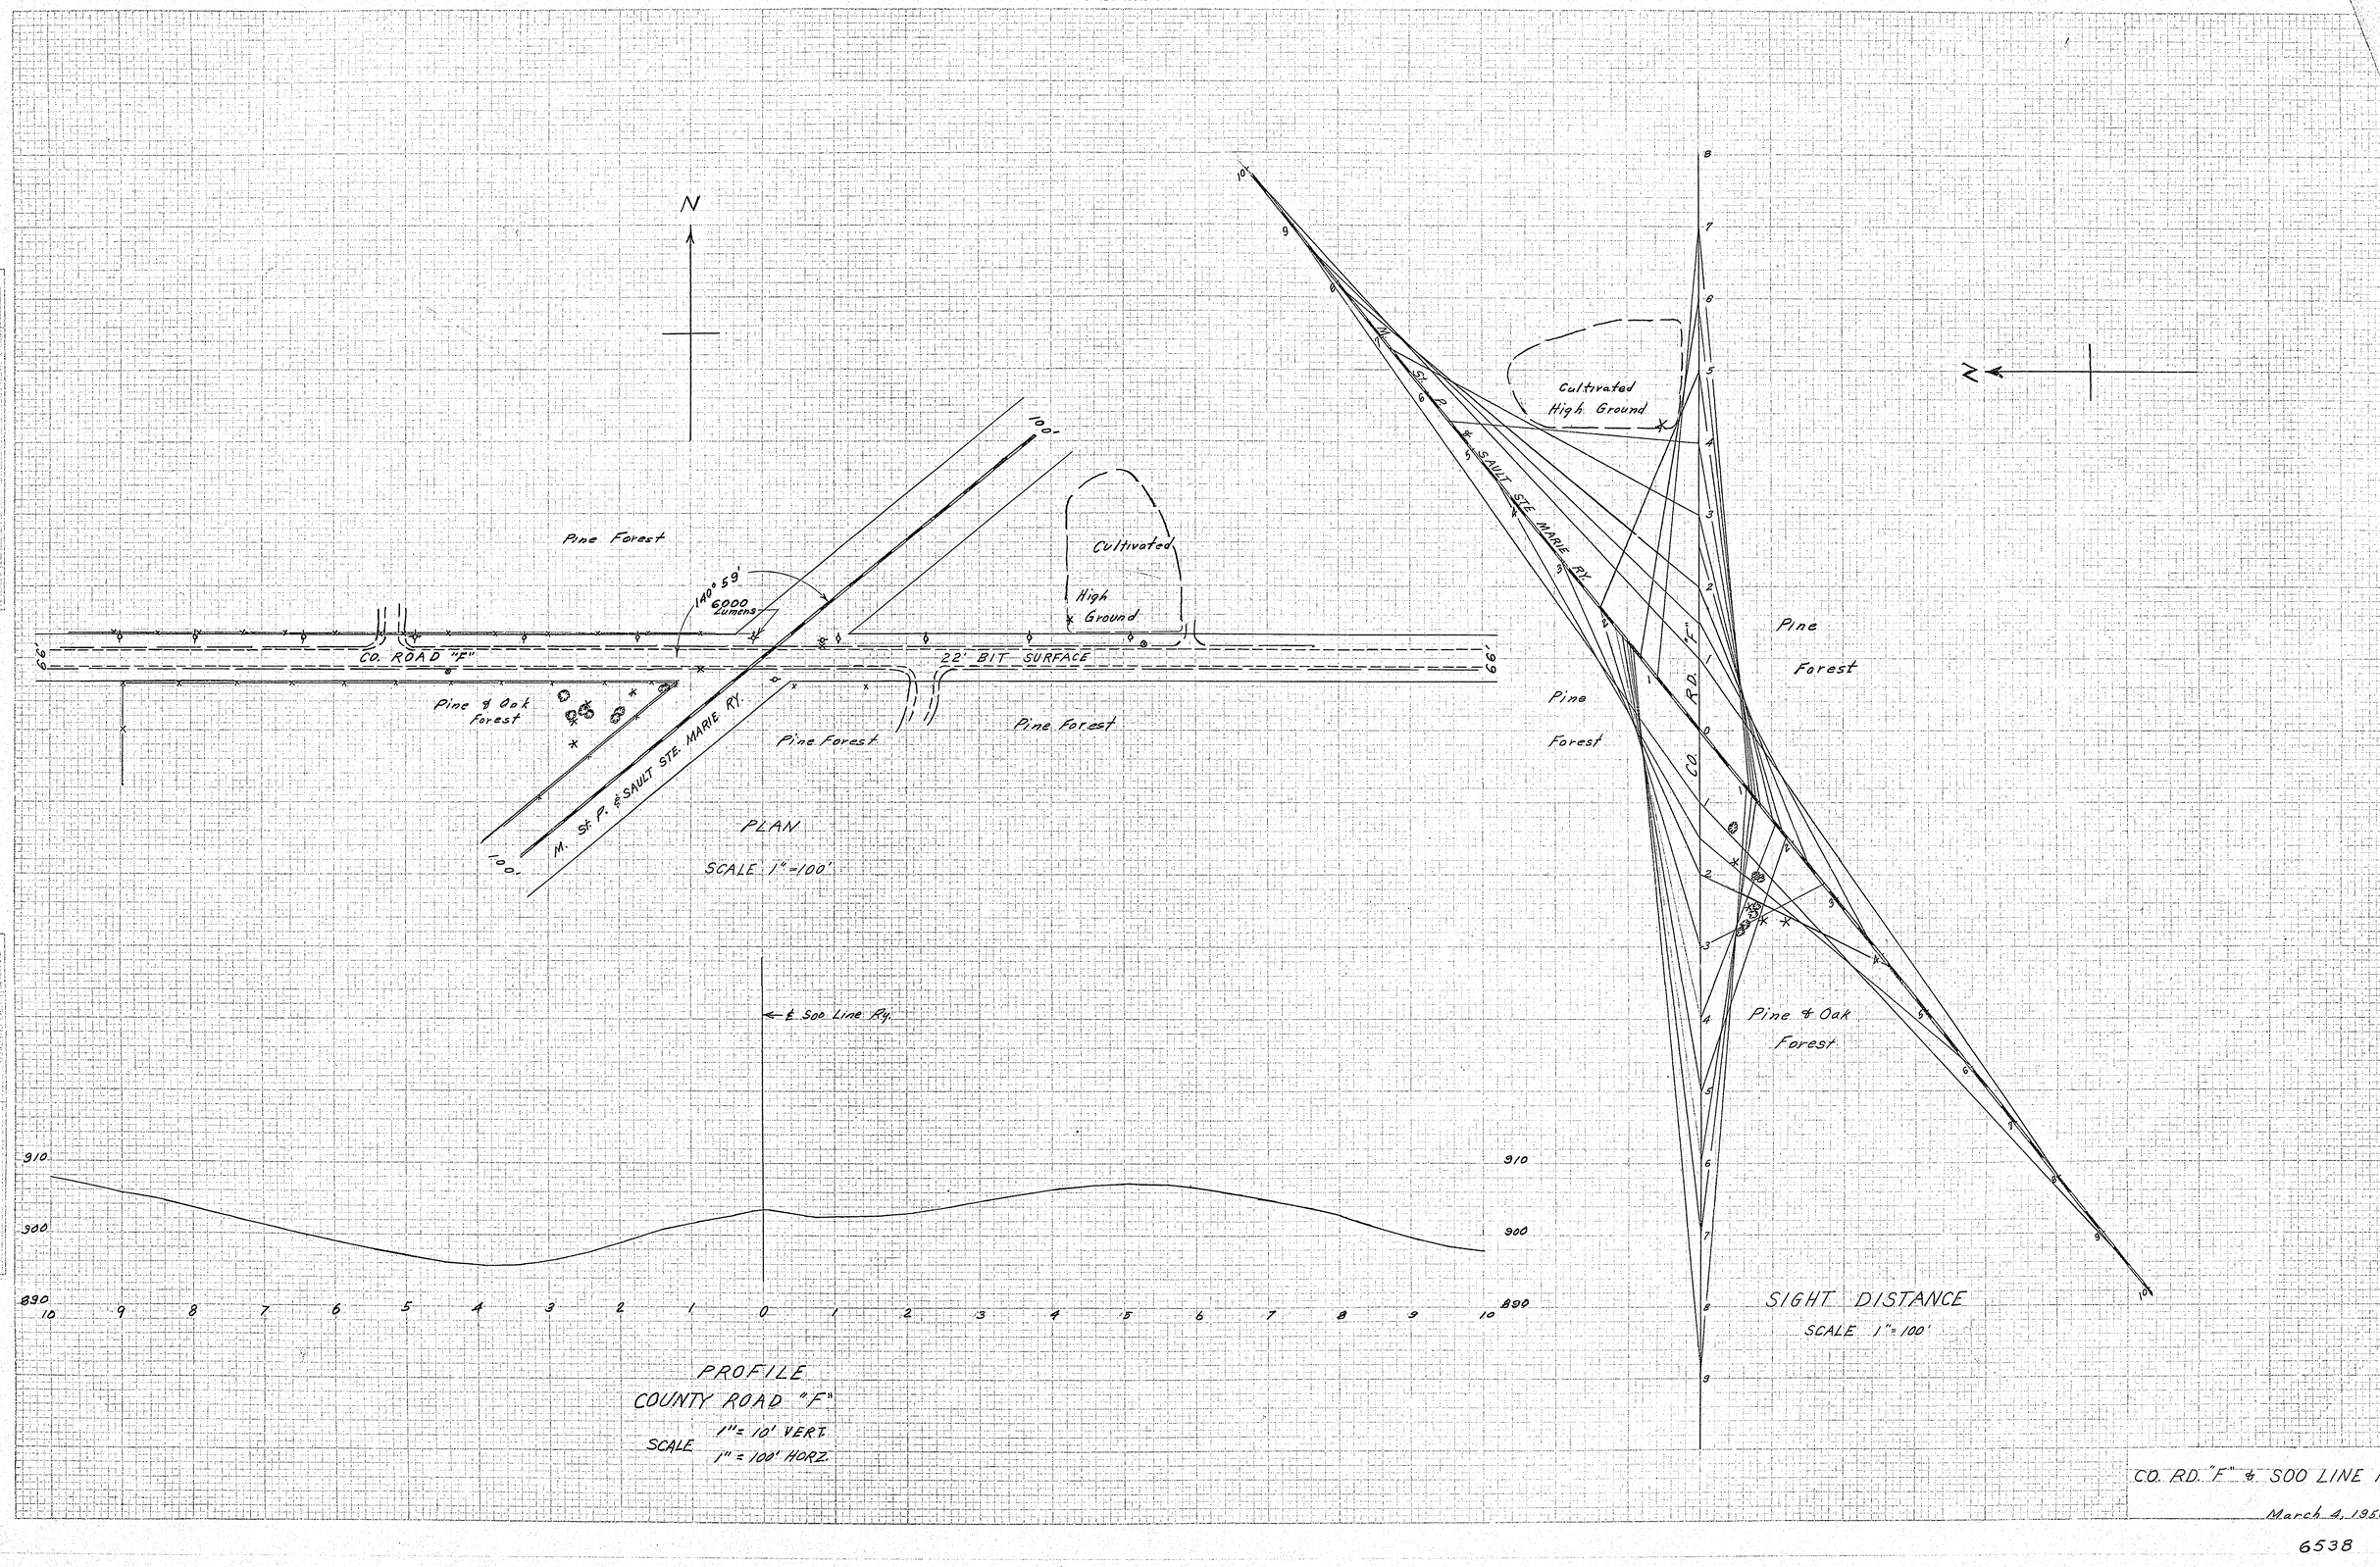
N
Pine Forest
140° 59'
6000 Lumens
100'
Cultivated
High Ground
CO. ROAD "F"
22' BIT SURFACE
66'
Pine & Oak Forest
M. St. P. & SAULT STE. MARIE RY.
Pine Forest
Pine Forest
PLAN
SCALE 1" = 100'
Cultivated
High Ground
SAULT STE. MARIE RY.
Pine Forest
Pine Forest
CO. RD. "F"
Pine & Oak Forest
SIGHT DISTANCE
SCALE 1" = 100'
℄ Soo Line Ry.
910
900
890
10 9 8 7 6 5 4 3 2 1 0 1 2 3 4 5 6 7 8 9 10
PROFILE
COUNTY ROAD "F"
SCALE 1" = 10' VERT.
1" = 100' HORZ.
CO. RD. "F" & SOO LINE RY.
March 4, 1958

6538