

OWASSO BLVD. NO.
FROM VICTORIA STR. TO RICE ST.

TOTAL LENGTH 9424.75 FT. 1.78 MILES
SCALE: 1" = 100'

CONVENTIONAL SIGNS & ABBREVIATIONS

ITEM CONVENTION ABBREV.



County Line		
Township Line		
Section Line		
City or Village		
Fence		
Right-of-Way Line		R-O-W
Earth Road - not standard		Rd.
Graveled on Grade not standard		G.
Graded to Standard		G. Gr.
Graded & Graveled to Stand.		Gr. & G.
Bituminous Treated		Bit. Tr.
Paved		Pvd.
Farm Entrance		F.E.
Railroads		R.R.
Retaining Walls		R.W.
Guard Rail		G.R.
Survey Line		S.
Gravel Pit		G.P.
Sand Pit		S.P.
Clay Pit		C.P.
Culverts		C.
" Plain		C.
" With Headwalls		C.H.
Manhole		M.H.
Catch Basin		C.B.
Electric Poles		P.P.
Telephone or Telegraph Poles		T.T.P.
Trolley Poles		R.L.
Road Lamps		M. sign
County Marking Signs		G. sign
" Guide		C. sign
" Caution		R. sign
" Reflector		R.R. sign
" Rail Crossing		Xing sign
Railroad - Crossing Sign		Xing sign

ITEM ABBREV.

Surfacing	S
Sectional Conc. Culv. (light type)	R1
Sectional Conc. Culv. (heavy type)	P-3
Corrugated Metal Culvert	C.M.
Vitrified Clay Pipe	V.P.
Cast Iron Pipe	C.I.P.
Private	Pri.
In place	Imp.
Right	Rt.
Left	Lt.
Intersection Angle	Δ
Radius	R-
Point of Curve	P-C
" Tangent	P-T
" Intersection	P-I
" on Curve	P-O-C
" Tangent	P-O-T

Surveyed by	Dates
O.R. YANKREVELEN	3-26
Mapped by	Dates
R.J. WOLFANGLE	1-32
Revised by	Dates

KEY MAP

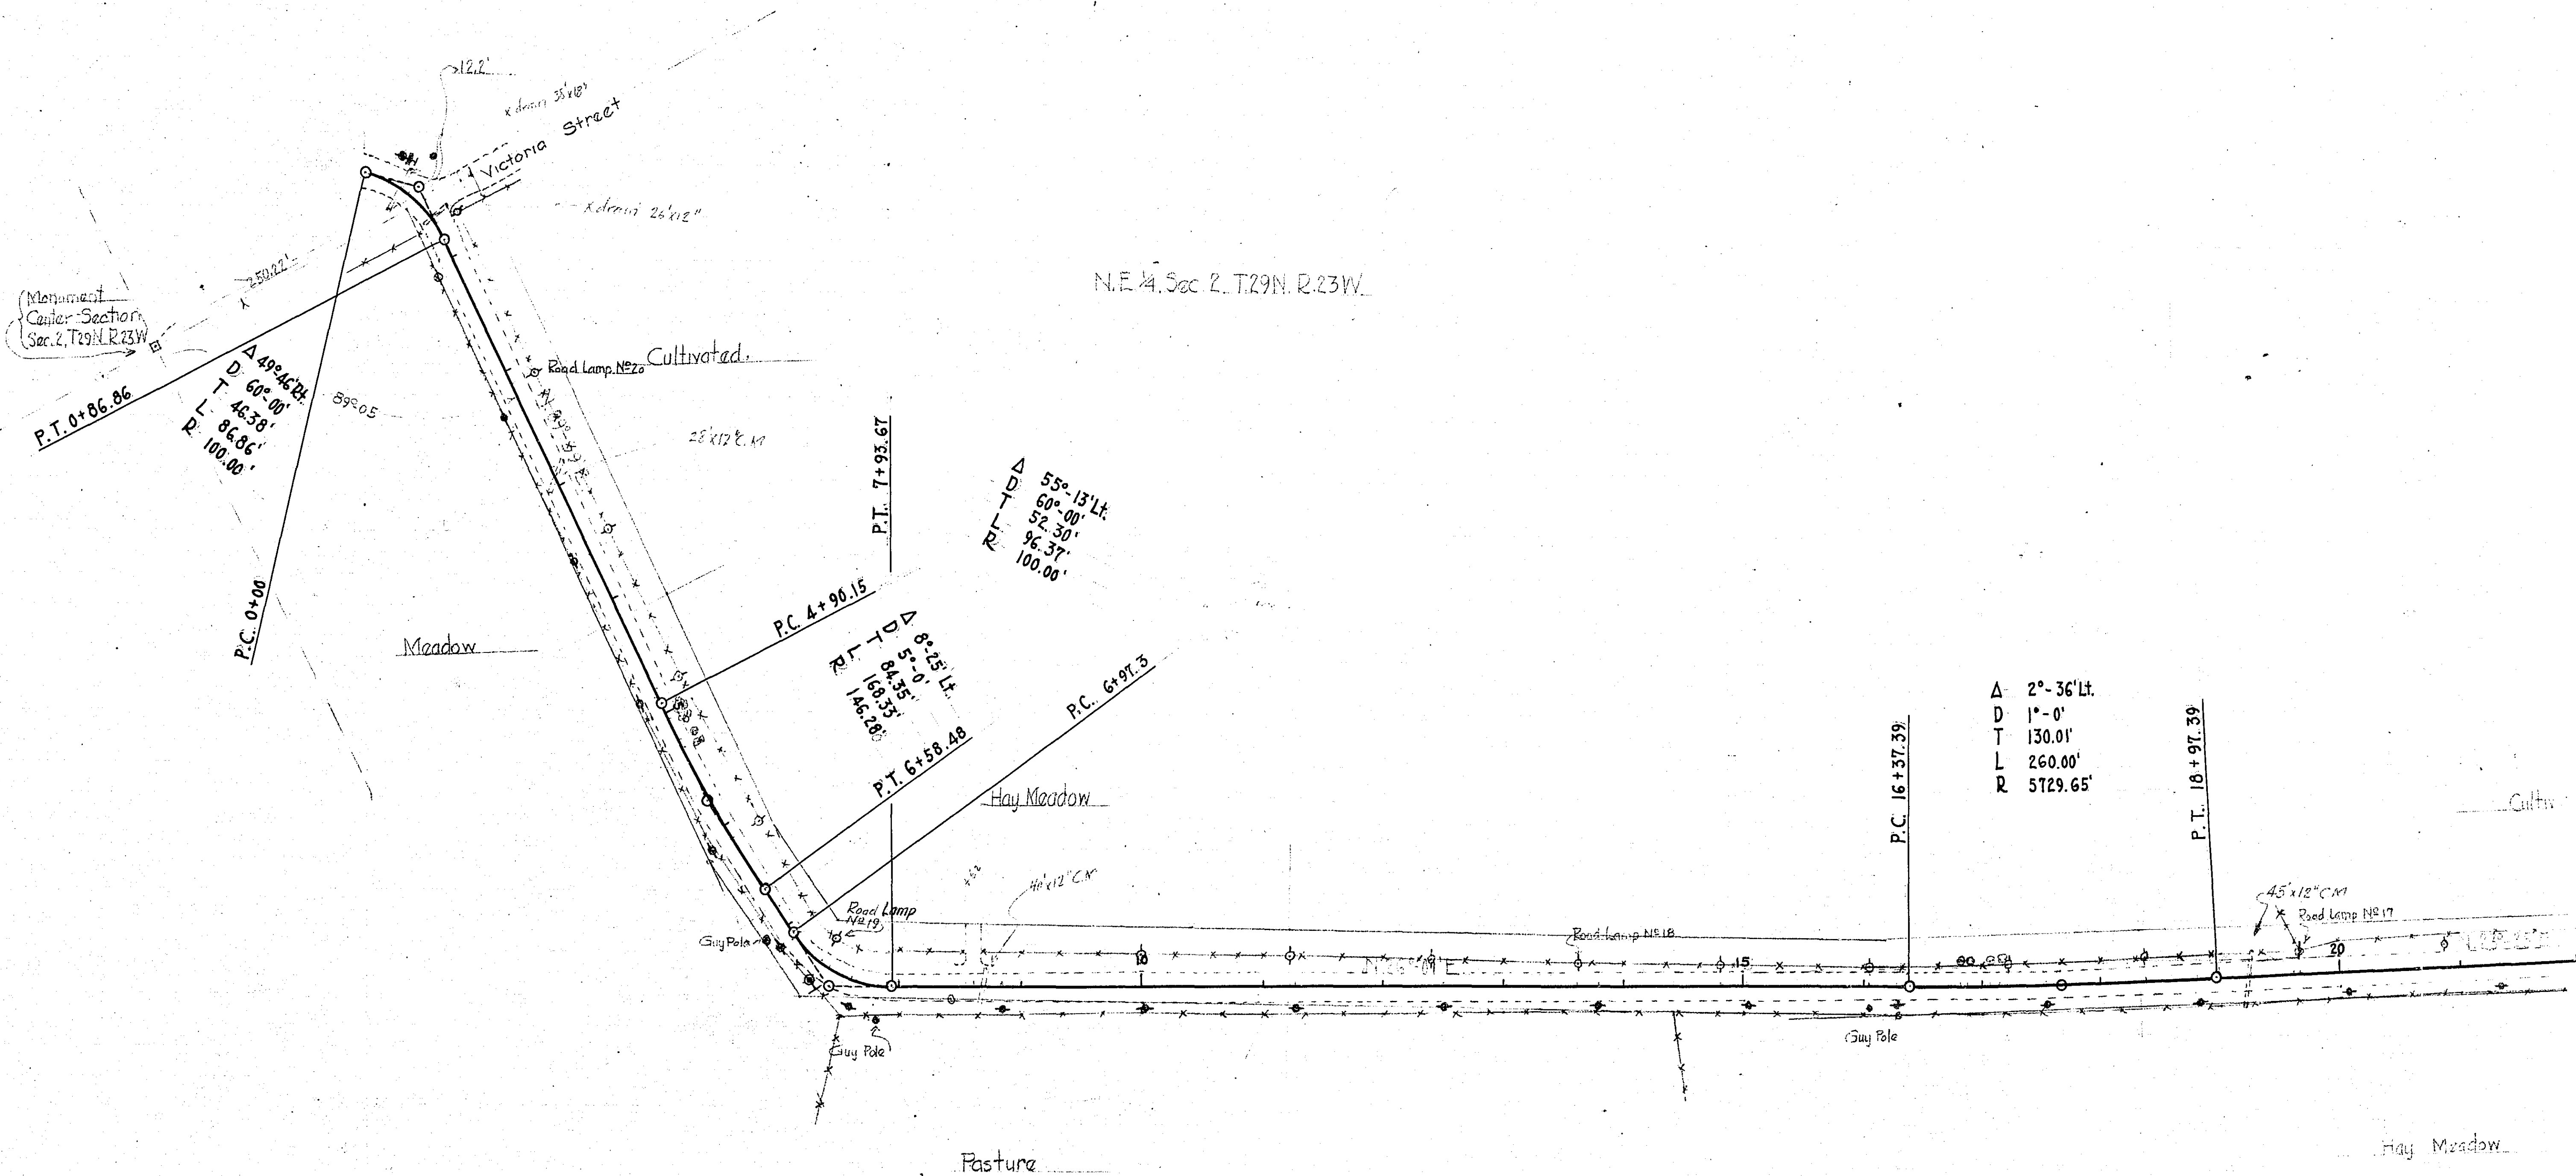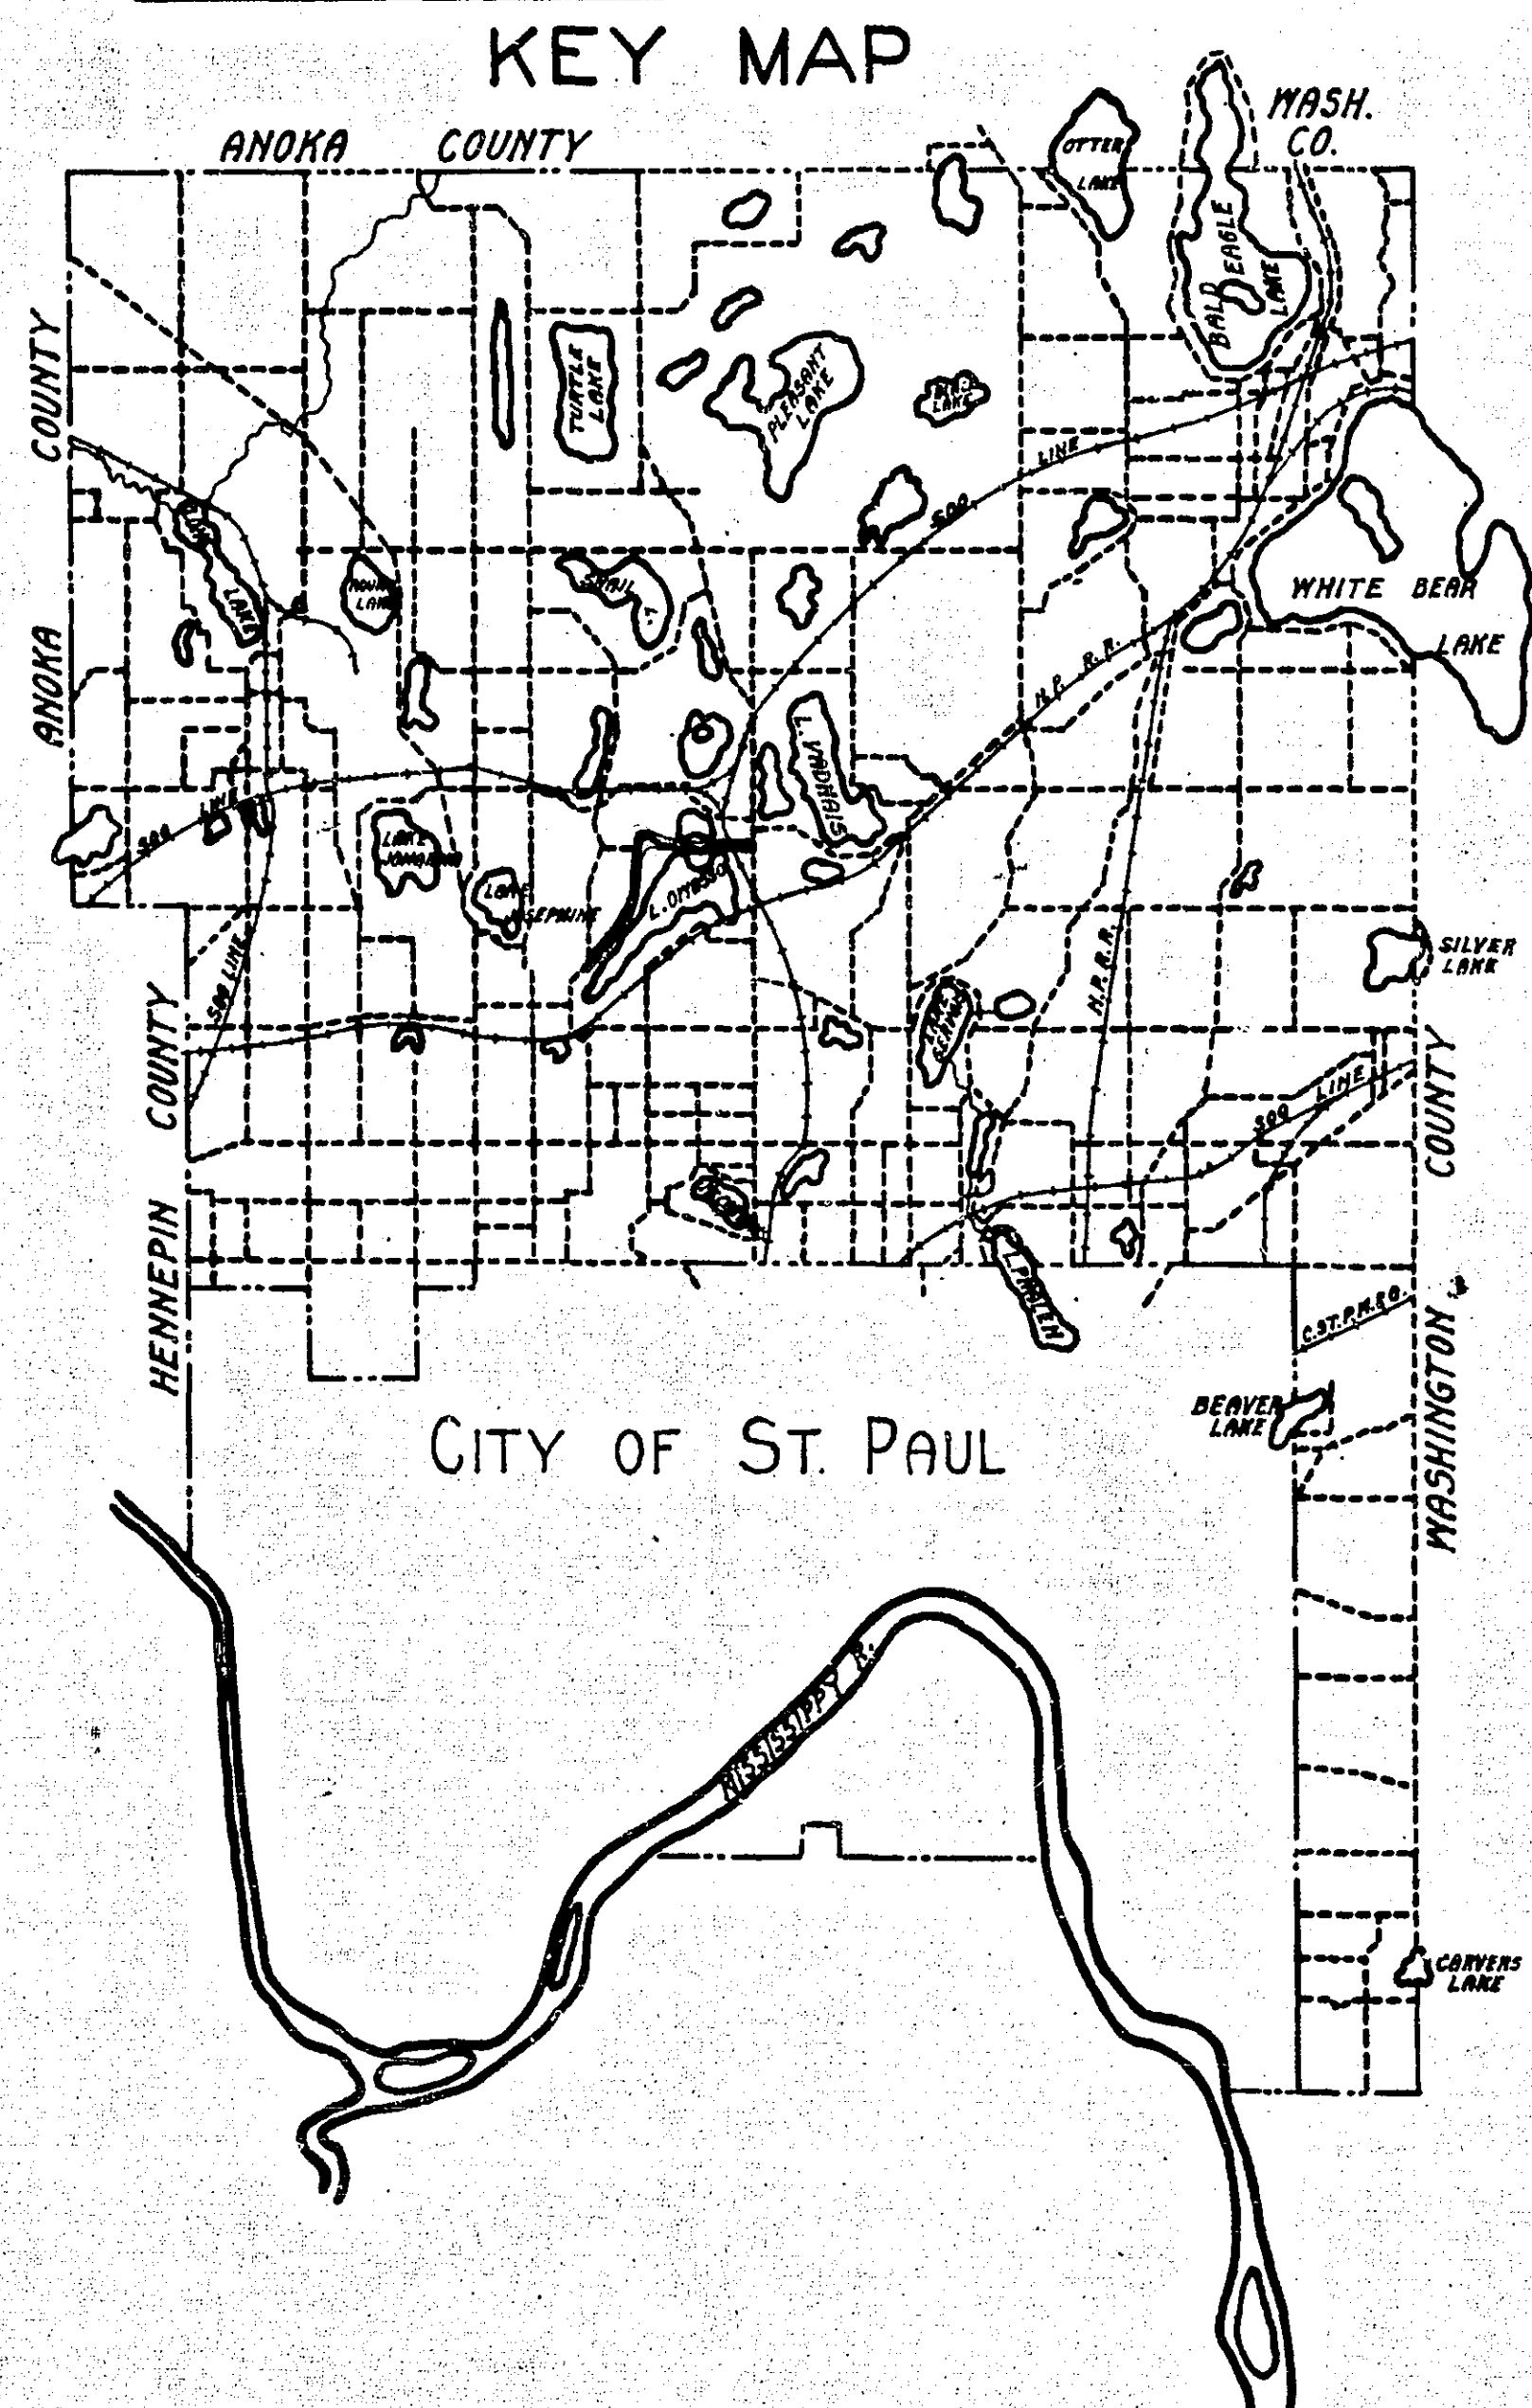

20XF-1/5

SE 1/4, Sec. 35, T.30N. R.23W.


N.W. 1/4, Sec. 36, T.30N. R.23W.

SE 1/4, Sec. 35, T.30N. R.23W.

S.W. 1/4, Sec. 36

20X F-3/5

N.W. 1/4 Sec. 36 T.30N R.23W

 

S.W. 1/4 Sec. 36 T.30N R.23W

110 + 0.3
437.01
59.18

NE 1/4 Sec. 36, T. 30 N. R. 23 W.

Monument
E 1/4 Corner
Sec. 36, T. 30 N. R. 23 W.

Monument
Center Section
Sec. 36, T. 30 N. R. 23 W.

Zameary County
Childrens Preventionum
Property

Δ 3° 46' Rt.
D 2° 00'
T 94.2'
L 188.33'
R 2864.93'

P.C. 114+71.65
P.T. 116+59.98

Δ 14° 38' Rt.
D 3° 00'
T 245.25'
L 487.78'
R 1910.05'

P.T. 103+36.28

P.C. 98+45.50

SE 1/4 Sec. 36, T. 30 N. R. 23 W.

20X F5/5