
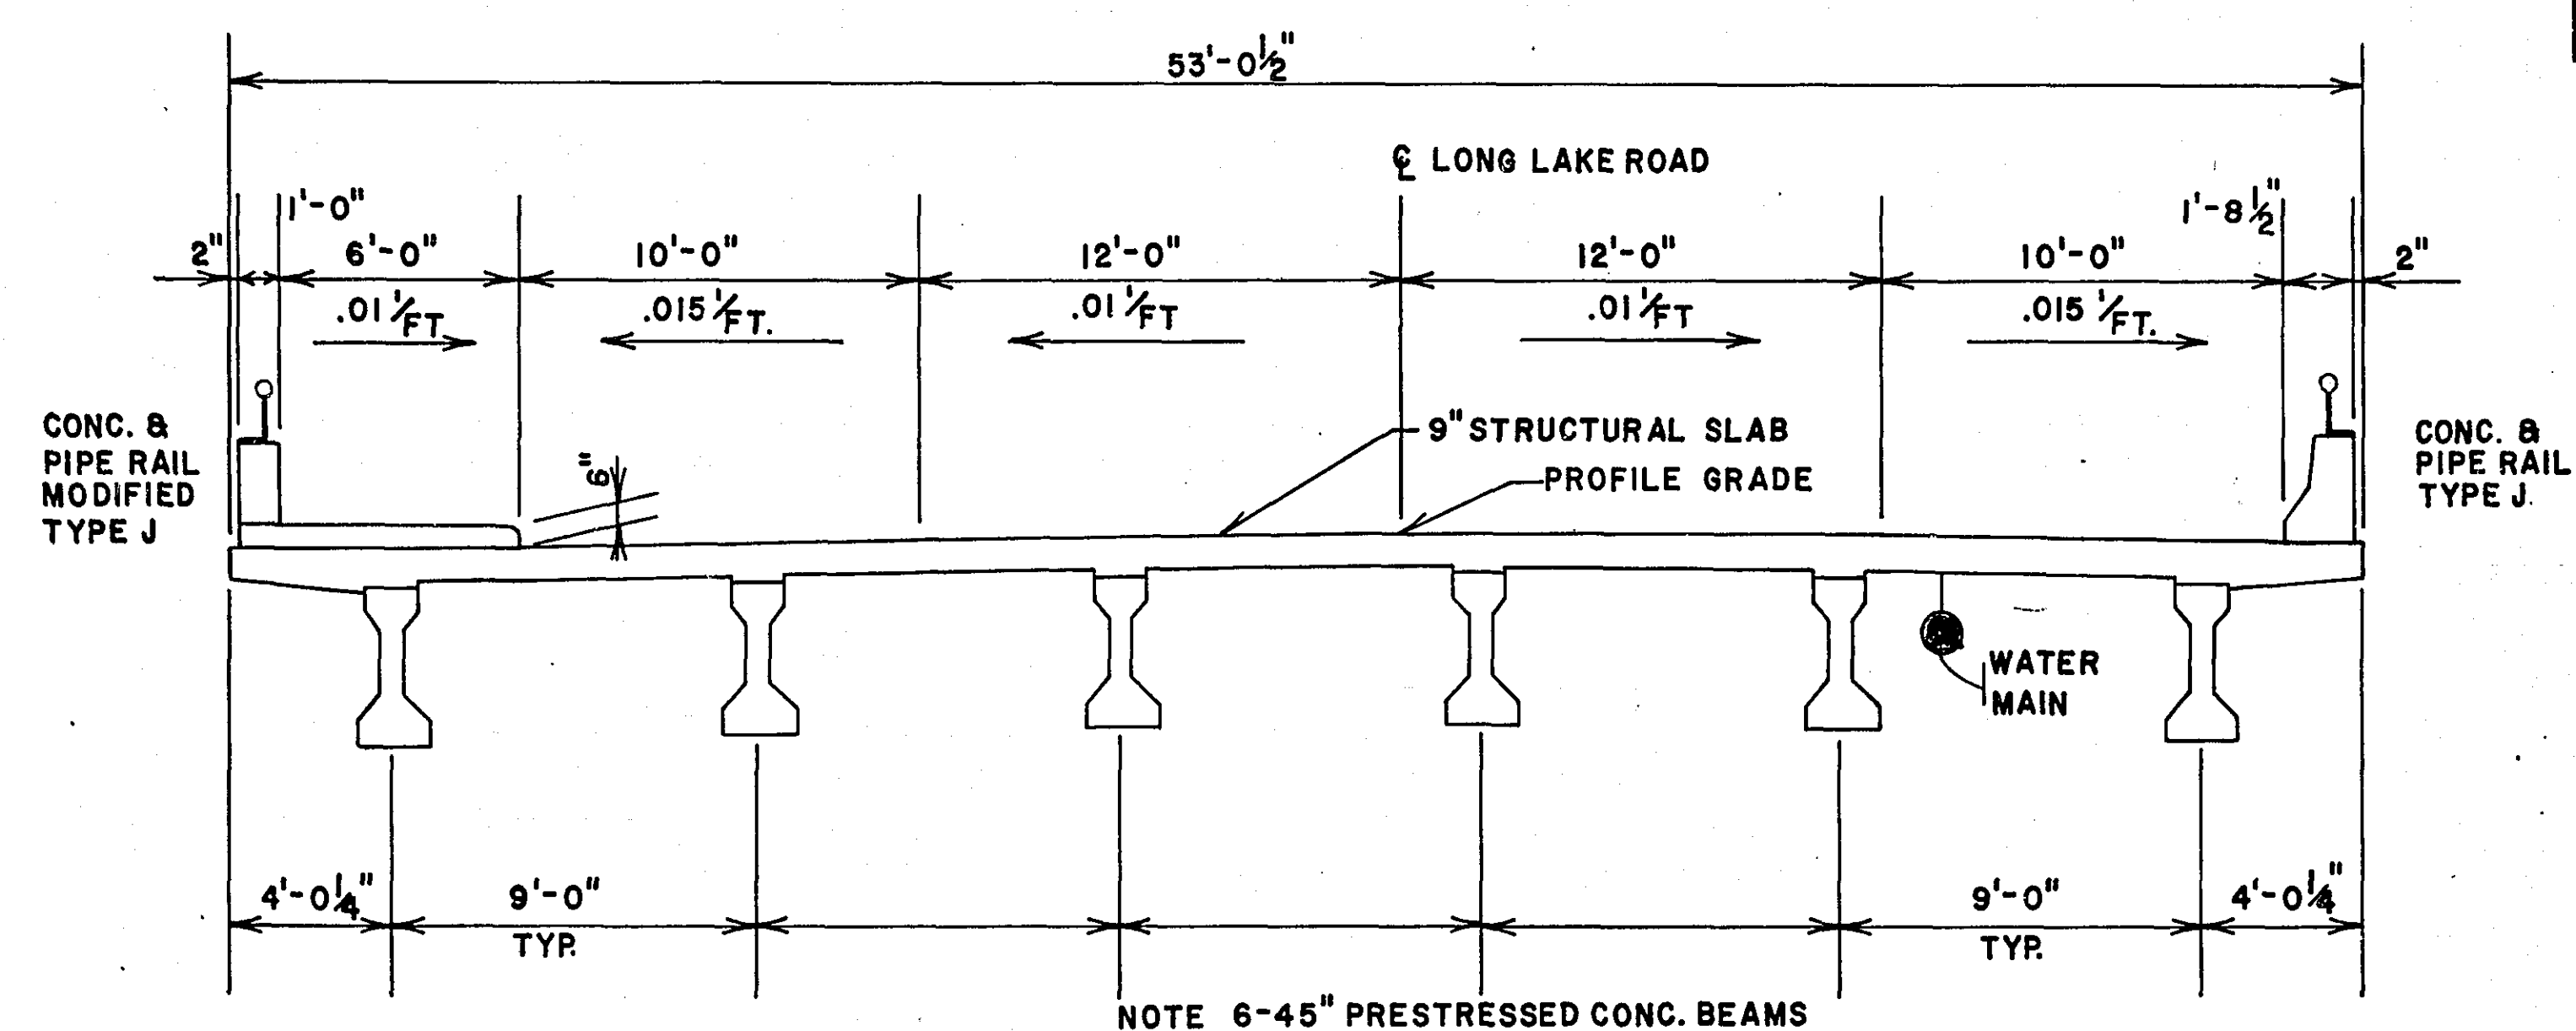
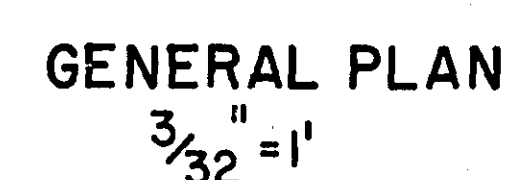


DESIGN DATA

LIST OF SHEETS

[illegible]

TYPICAL SECTION THRU DECK
1"=5'
(FACING NORTH)

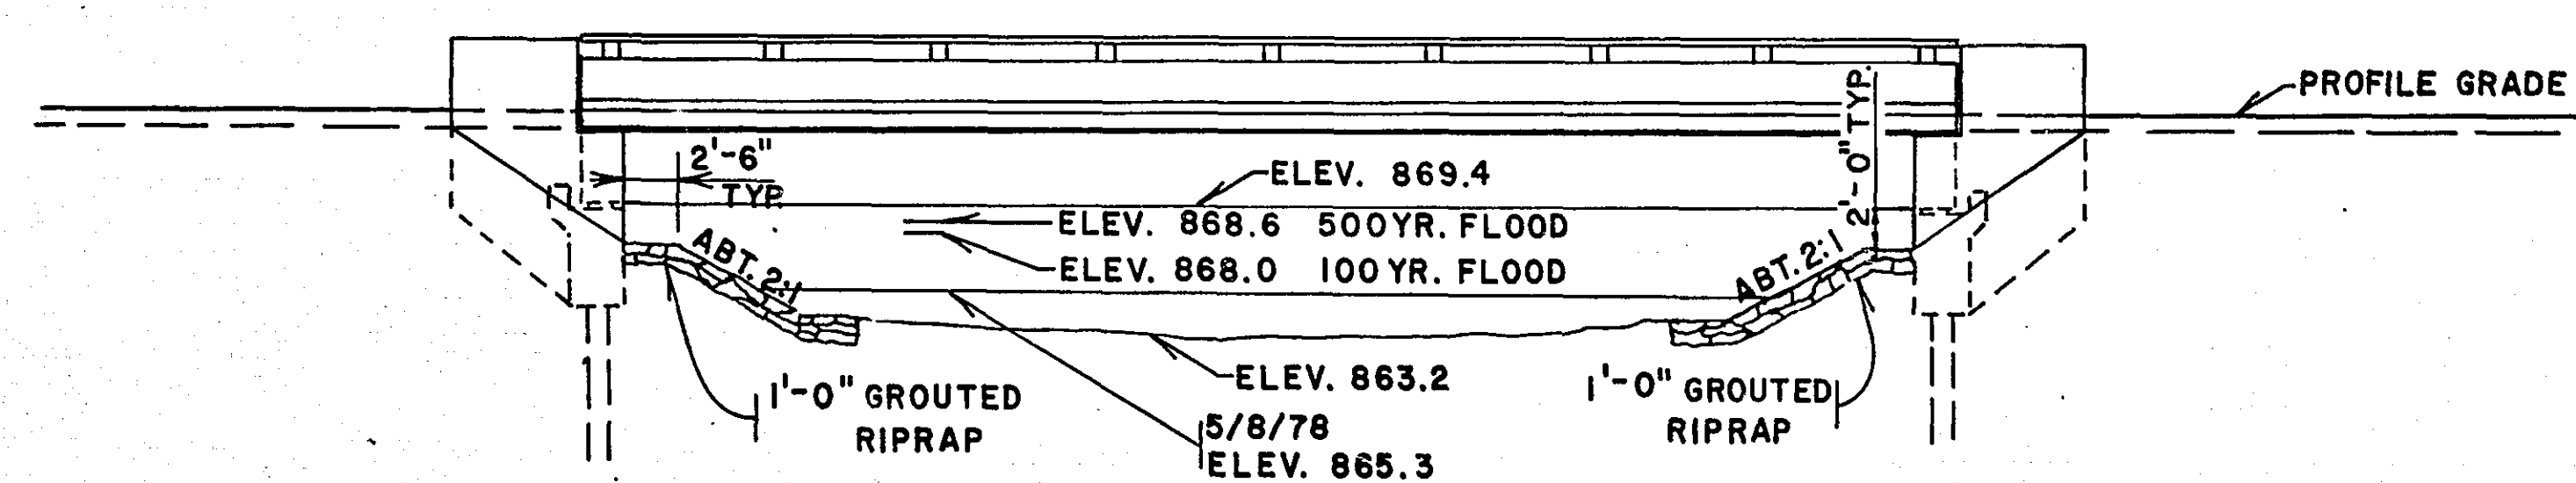

GENERAL ELEVATION
 $\frac{3}{32}'' = 1'$

PREPARED BY
SHORT ELLIOTT HENDRICKSON, INC.
ST. PAUL, MINNESOTA • CHIPPEWA FALLS, WISC.

I HEREBY CERTIFY THAT THIS PLAN WAS PREPARED BY ME OR UNDER MY DIRECT SUPERVISION AND THAT I AM A DULY REGISTERED PROFESSIONAL ENGINEER UNDER THE LAWS OF THE STATE OF MINNESOTA.

SIGNED.....

DATE..... REG. NO.

B. M. ELEV (M.S.L. 19..... ADJ.)

TRUNK HIGHWAY NO.
MINNESOTA
DEPARTMENT OF TRANSPORTATION

Bridge No.

C.S.A.H. 45 (LONG LAKE ROAD) OVER
RICE CREEK IN NEW BRIGHTON
1 - 69'-0" PRESTRESSED BEAM SPAN
44'-0" ROADWAY 6'-0" SIDEWALK
IDENTIFICATION NO. 501.....

GENERAL PLAN AND ELEVATION

SEC 18 T 30 N R 23 W

NEW BRIGHTON CITY RAMSEY COUNTY

APPROVED: MICROFILMED


DES	R	I	DE	D	P
-----	---	---	----	---	---

DES. D. 6.	DES. D. 7.
CMK	CMK

[illegible]

Area No. Job No. Design Group _____ State Proj. No. Sheet No. 1 of _____ Sheets

15-153

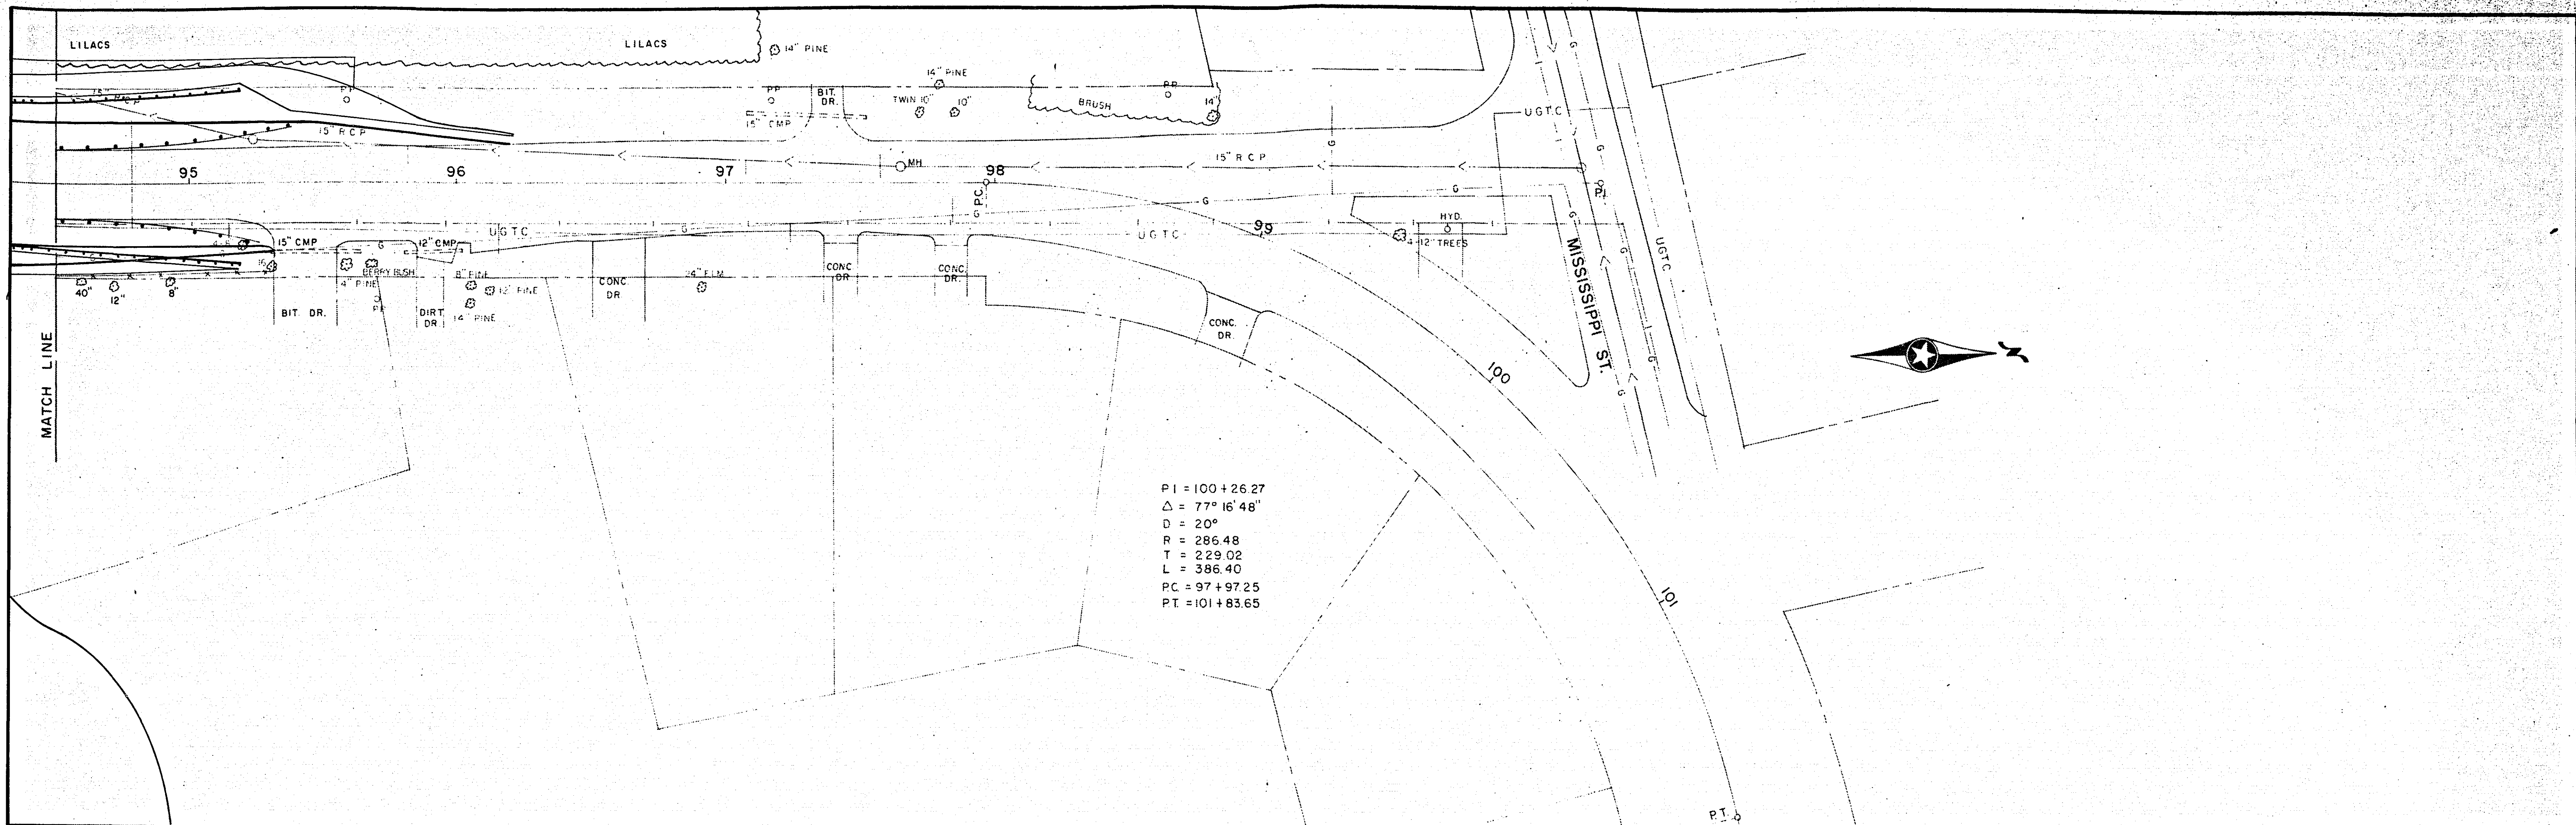[illegible]

SURVEY: J. S.	SCALE: 1" = 30'-0"	NO.	DATE	REVISIONS	I hereby certify that this plan was prepared by me or under my direct supervision and that I am a duly Registered Professional Engineer under the laws of the State of Minnesota. Date _____ Reg. No. _____	 SHORT - ELLIOTT - HENDRICKSON, INC. Saint Paul, Minnesota • Chippewa Falls, Wisconsin	RAMSEY COUNTY	LONG LAKE ROAD OVER RICE CREEK	FILE NO.: 78063	2
DESIGN:				DATE: 8/17/78					2	
DRAWN: B. T.										

Fed. Proj. No.

R/W

91+97 875.1

R/W

R/W

92+76 874.2

R/W

91+83 875.3

92+64 874.3

91+75 875.5

92+58 874.4

91+50 876.1

92+30 874.6

91+13 876.8

92+07 875.0

30

20

10

0

10

20

30

40

30

20

10

0

10

20

30


MICROFILMED
RAMSEY CO. ENGR.

State Proj. No. FILE NO. 78063

LONG LAKE RD. Sheet No. of Sheets

15-153

Fed. Proj. No.

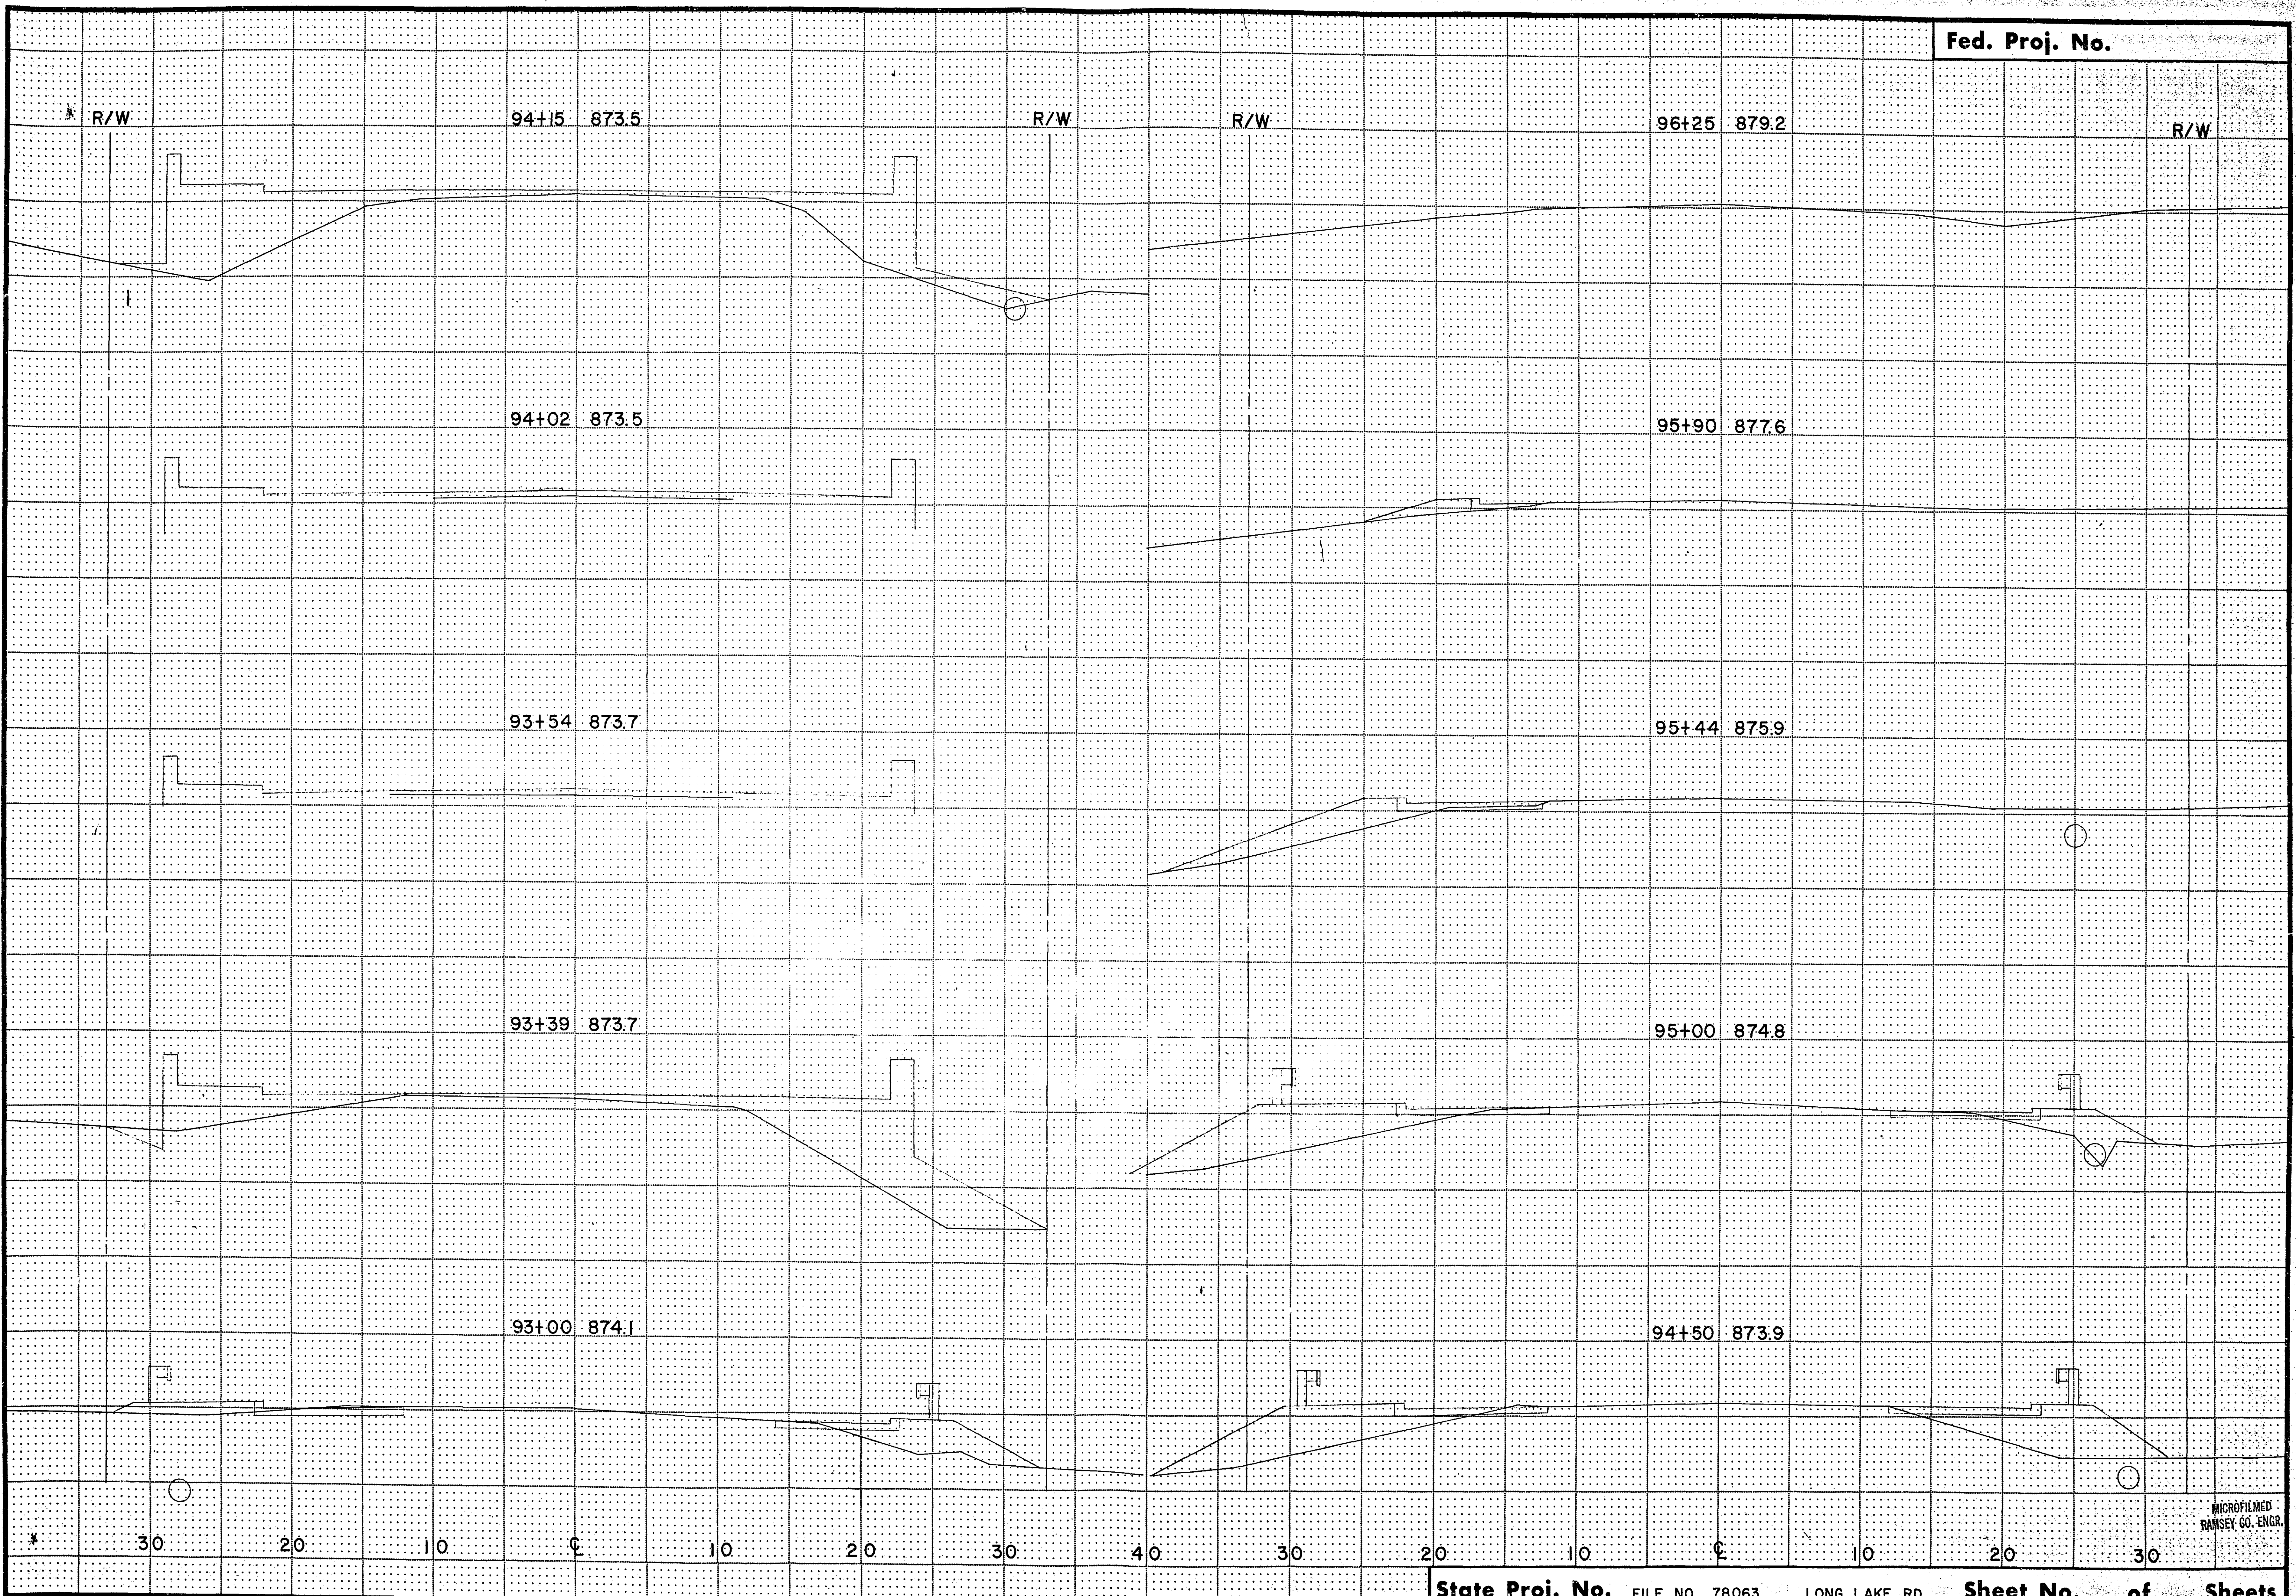

15-153

FUNCTIONAL CROSS SECTION - OPEN DOTTED
H. A. ROSEN CO. - MINNEAPOLIS, ST. PAUL

MICROFILMED
RAMSEY CO. ENGR.