


SCALE 1"=50'


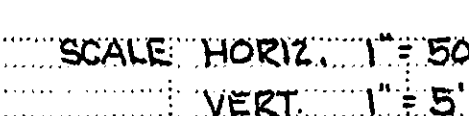


DESIGNED: RWW
DRAWN: RWW

DATE: 8-18-66
CHECKED

MICROFILMED
RAMSEY CO. ENGR


NOTE: REMOVE EXISTING BURM FROM STA. 116+20 SOUTH TO SPILLWAY AND REPLACE WITH BIT CURB.

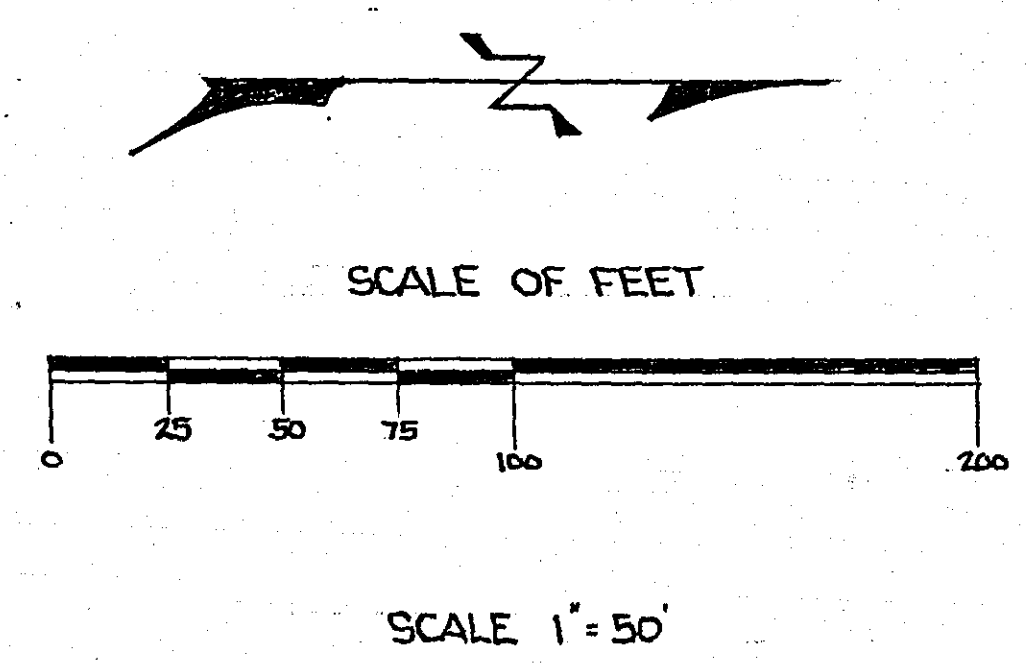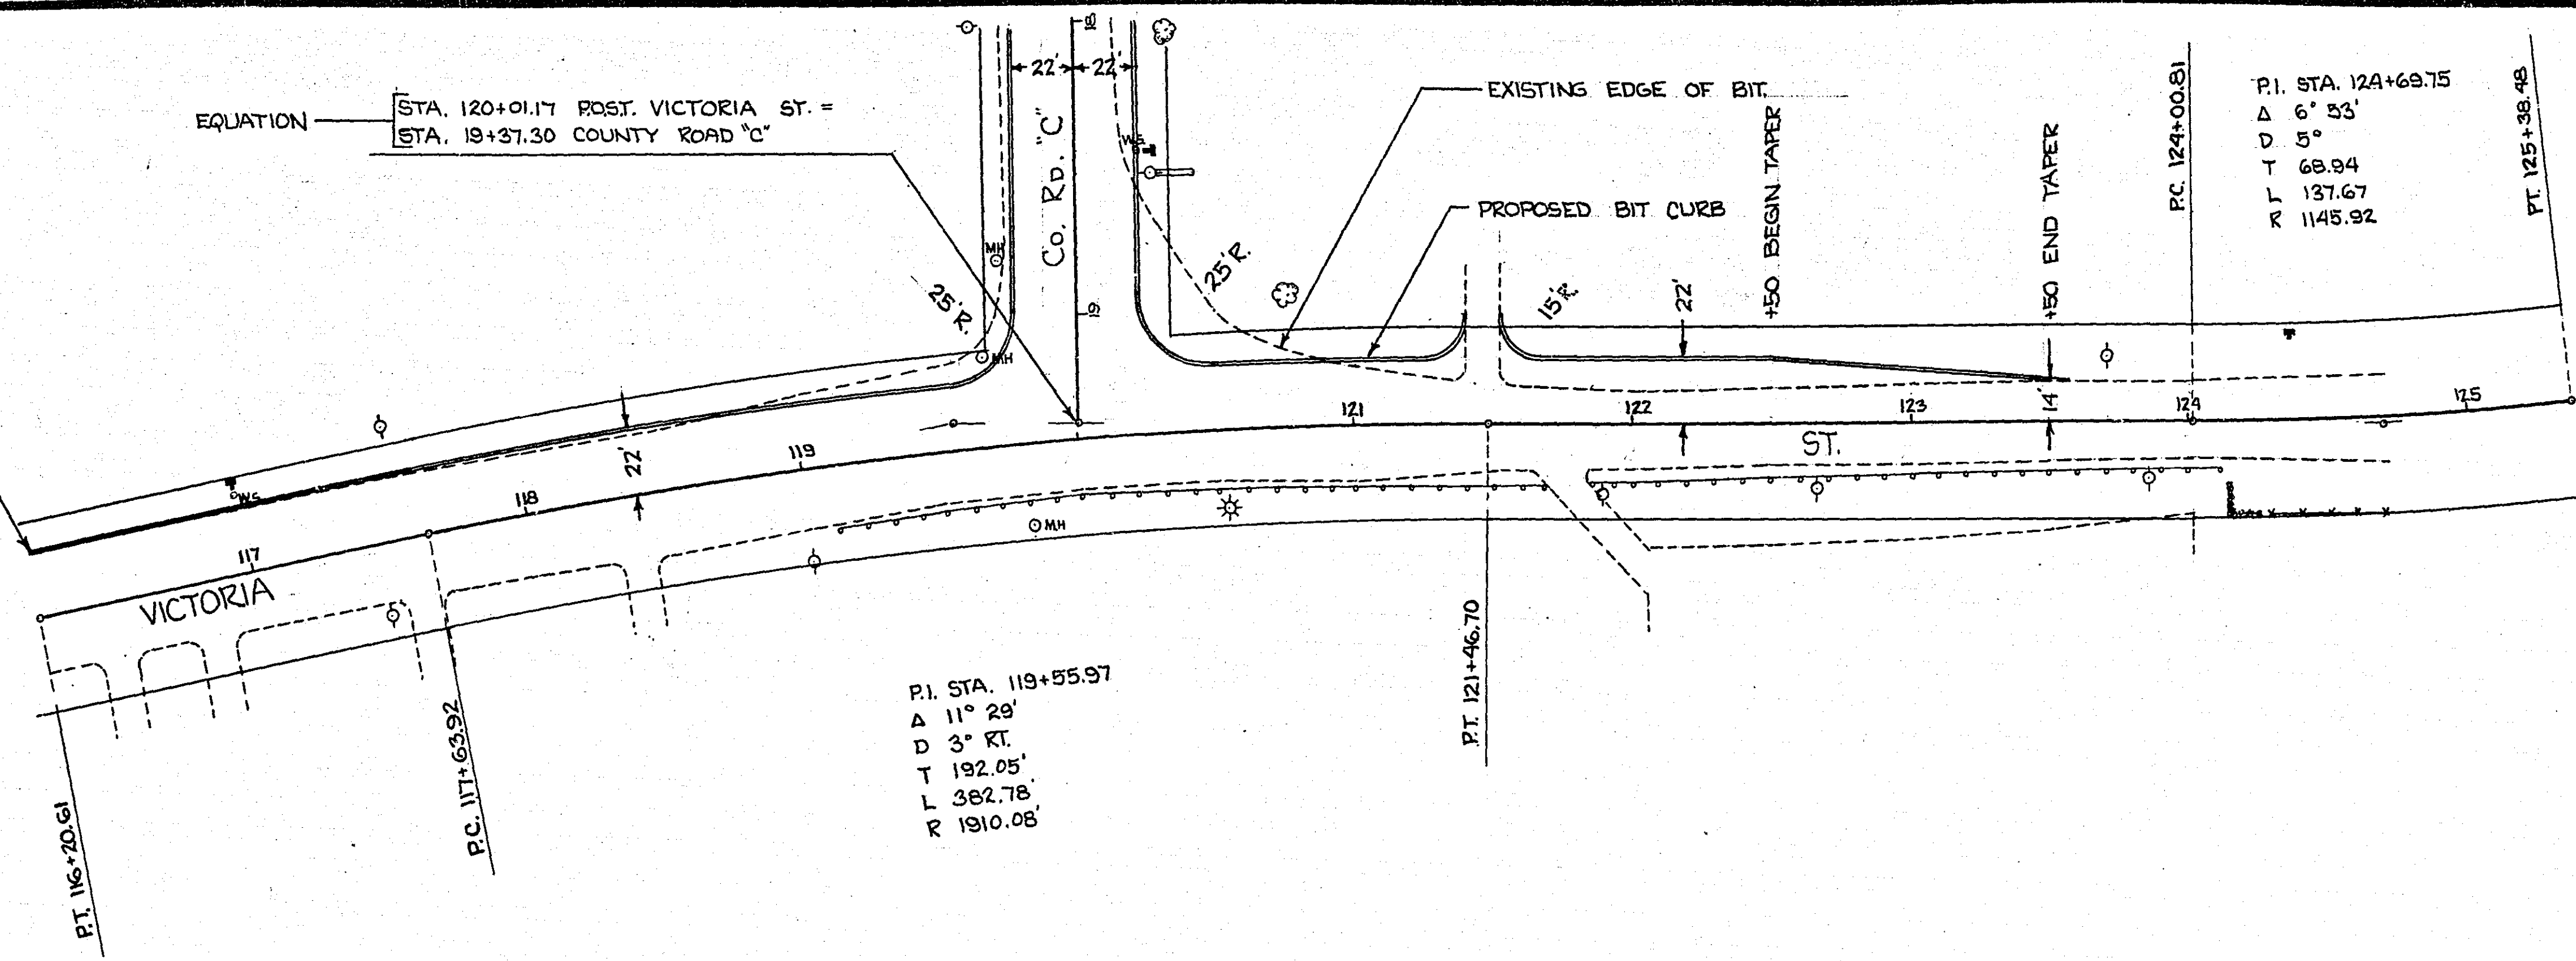

B.M. 100.00
TOP HYD. N.W. COR.
CO. RD. "C" & VICTORIA ST.

PROFILE VICTORIA ST.

SCALE: HORIZ 1" = 50'
VERT. 1" = 5'

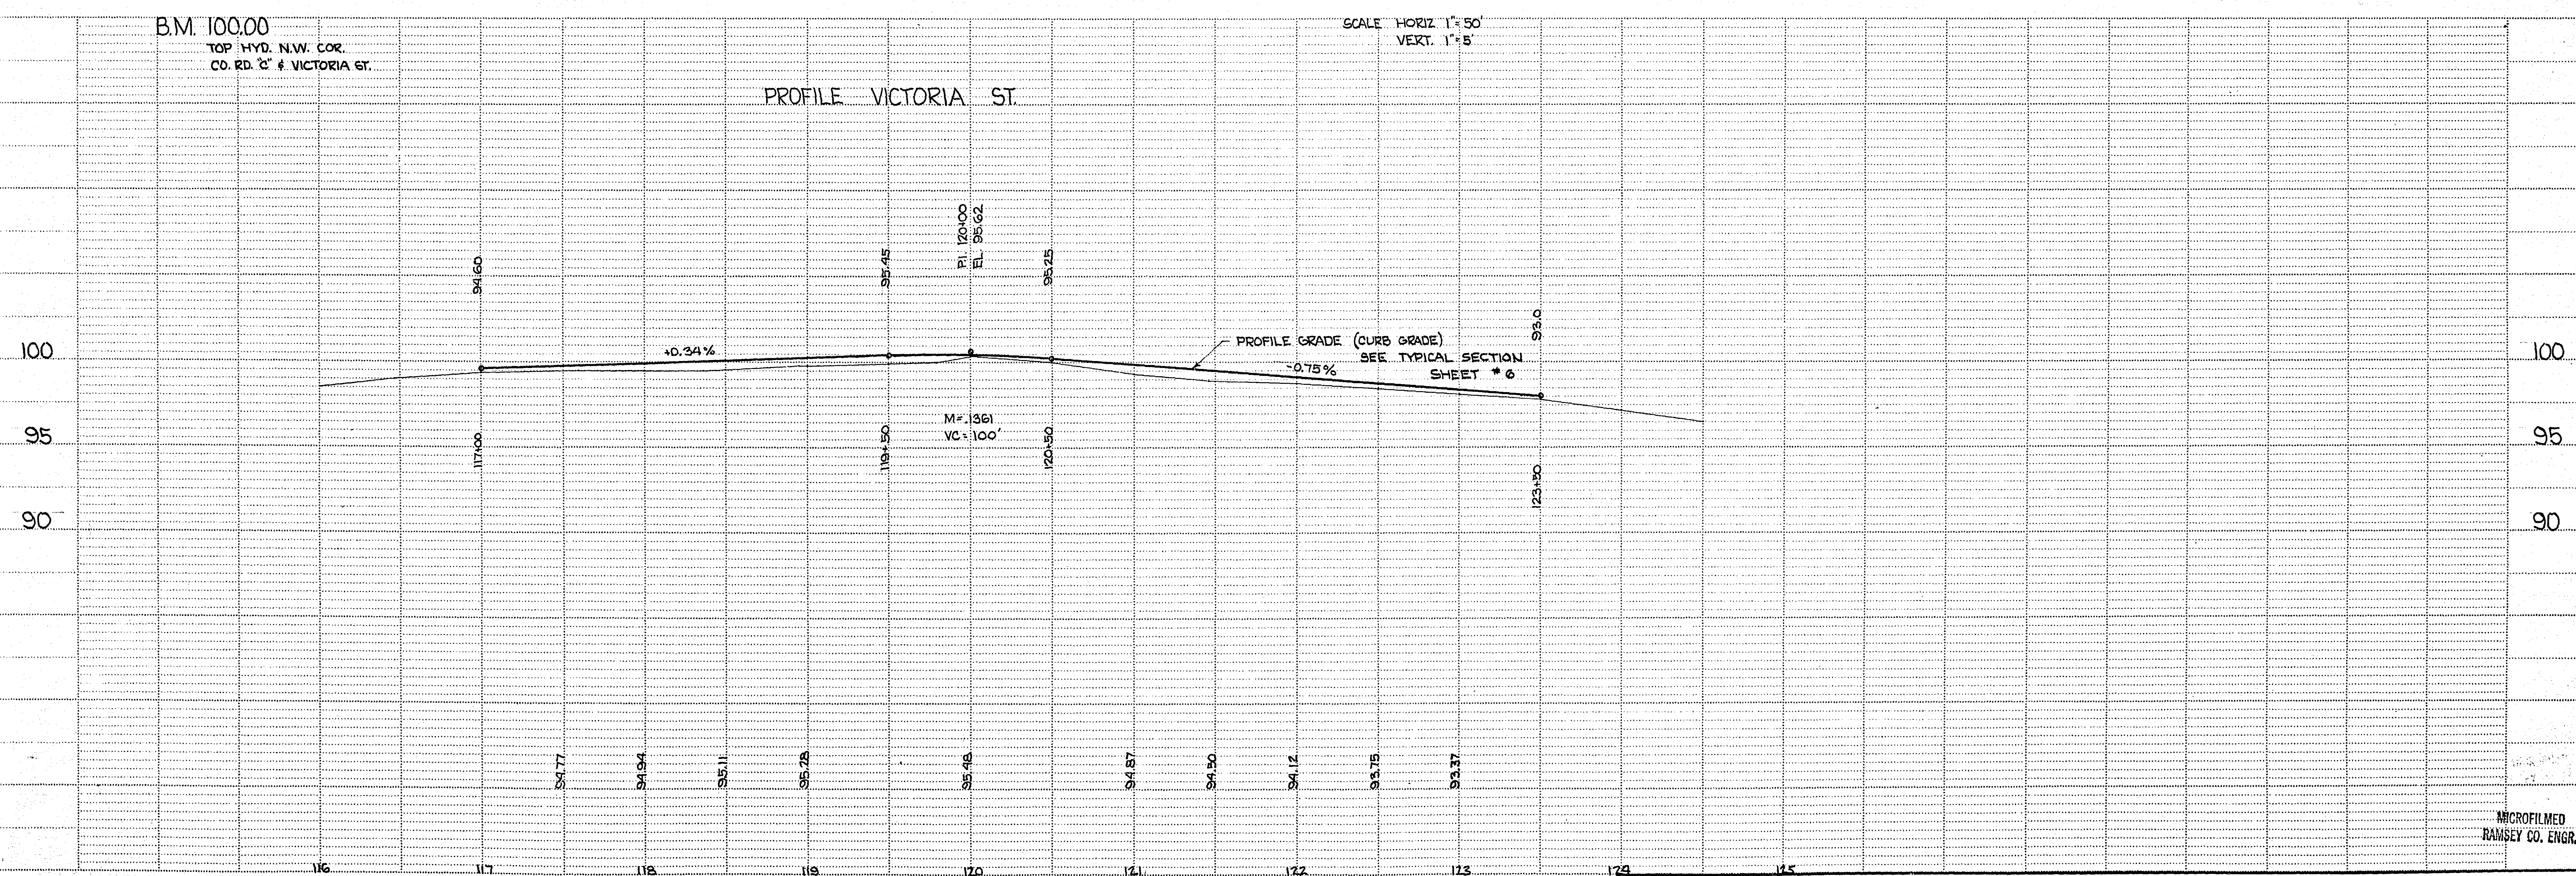

MICROFILMED
RAMSEY CO. ENGR.